SYMBOL LIST	
—— - - ——	COLD WATER LINE
—— - - ——	HOT WATER LINE
—— - - - - ——	HOT WATER RECIRCULATING LINE
—G—	GAS LINE
—VC—	VACUUM CLEANER LINE
————	STORM OR SANITARY LINE EXPOSED
— — — —	STORM OR SANITARY LINE BURIED
- - - - - - -	VENT LINE
ST.	STORM
V	VENT
W	WASTE
—I V.C.	VACUUM CLEANER VALVE
—C.O.	CLEANOUT
—C.O.	CLEANOUT WITH ACCESS FROM FLOOR ABOVE
—U—	RUNNING TRAP
C.I.	CAST IRON
—▼—	GATE VALVE
—▼—	COCK

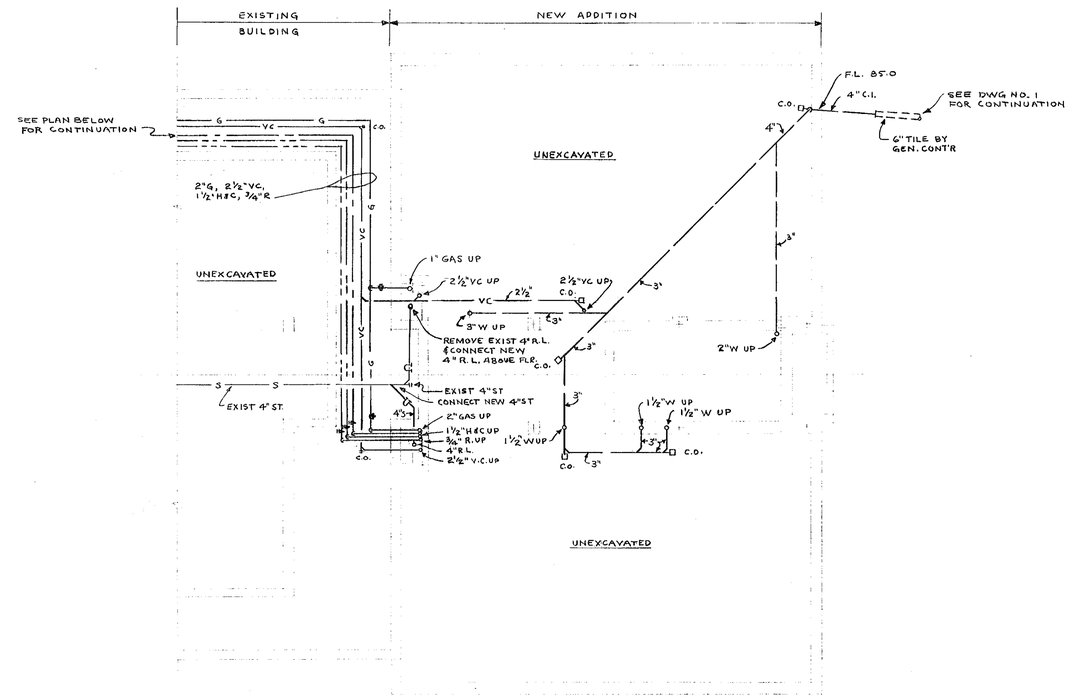

BASEMENT PLAN

SCALE ⅛" = 1'-0"

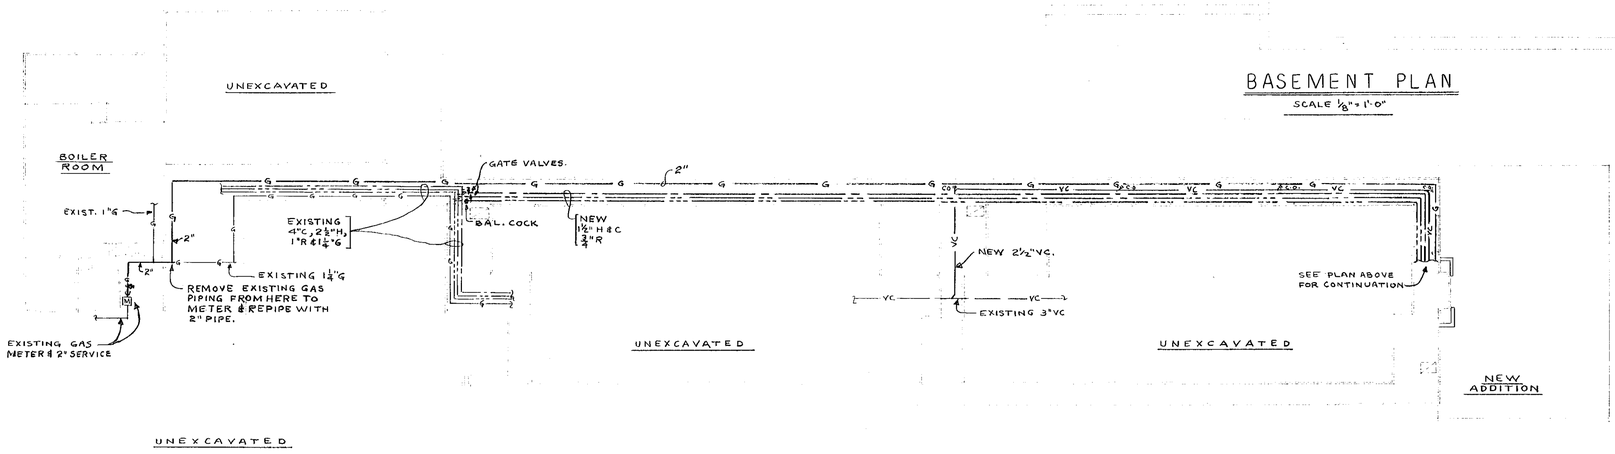

BASMENT PLAN

SCALE 1" = 20'

VERIFY EXISTING CONDITIONS AND DIMENSIONS AT BUILDING

CITY OF HARTFORD, CONNECTICUT
DEPARTMENT OF ENGINEERING

MARK TWAIN SCHOOL ADDITION
LYME & BURNHAM STS.
HARTFORD, CONN.

DWG. NO. P

SUBMITTED	RECOMMENDED	APPROVED
Paul B. Ranstead	Daniel J. Torrill, CITY ARCHITECT	Peter R. Barnes, CITY ENGINEER

DESIGN P.D.P. DRAWN P.D.P.	DAYBOOK NO. 09702-D
TRACED ____ CHECK W.R.	DATE APRIL 16-1962