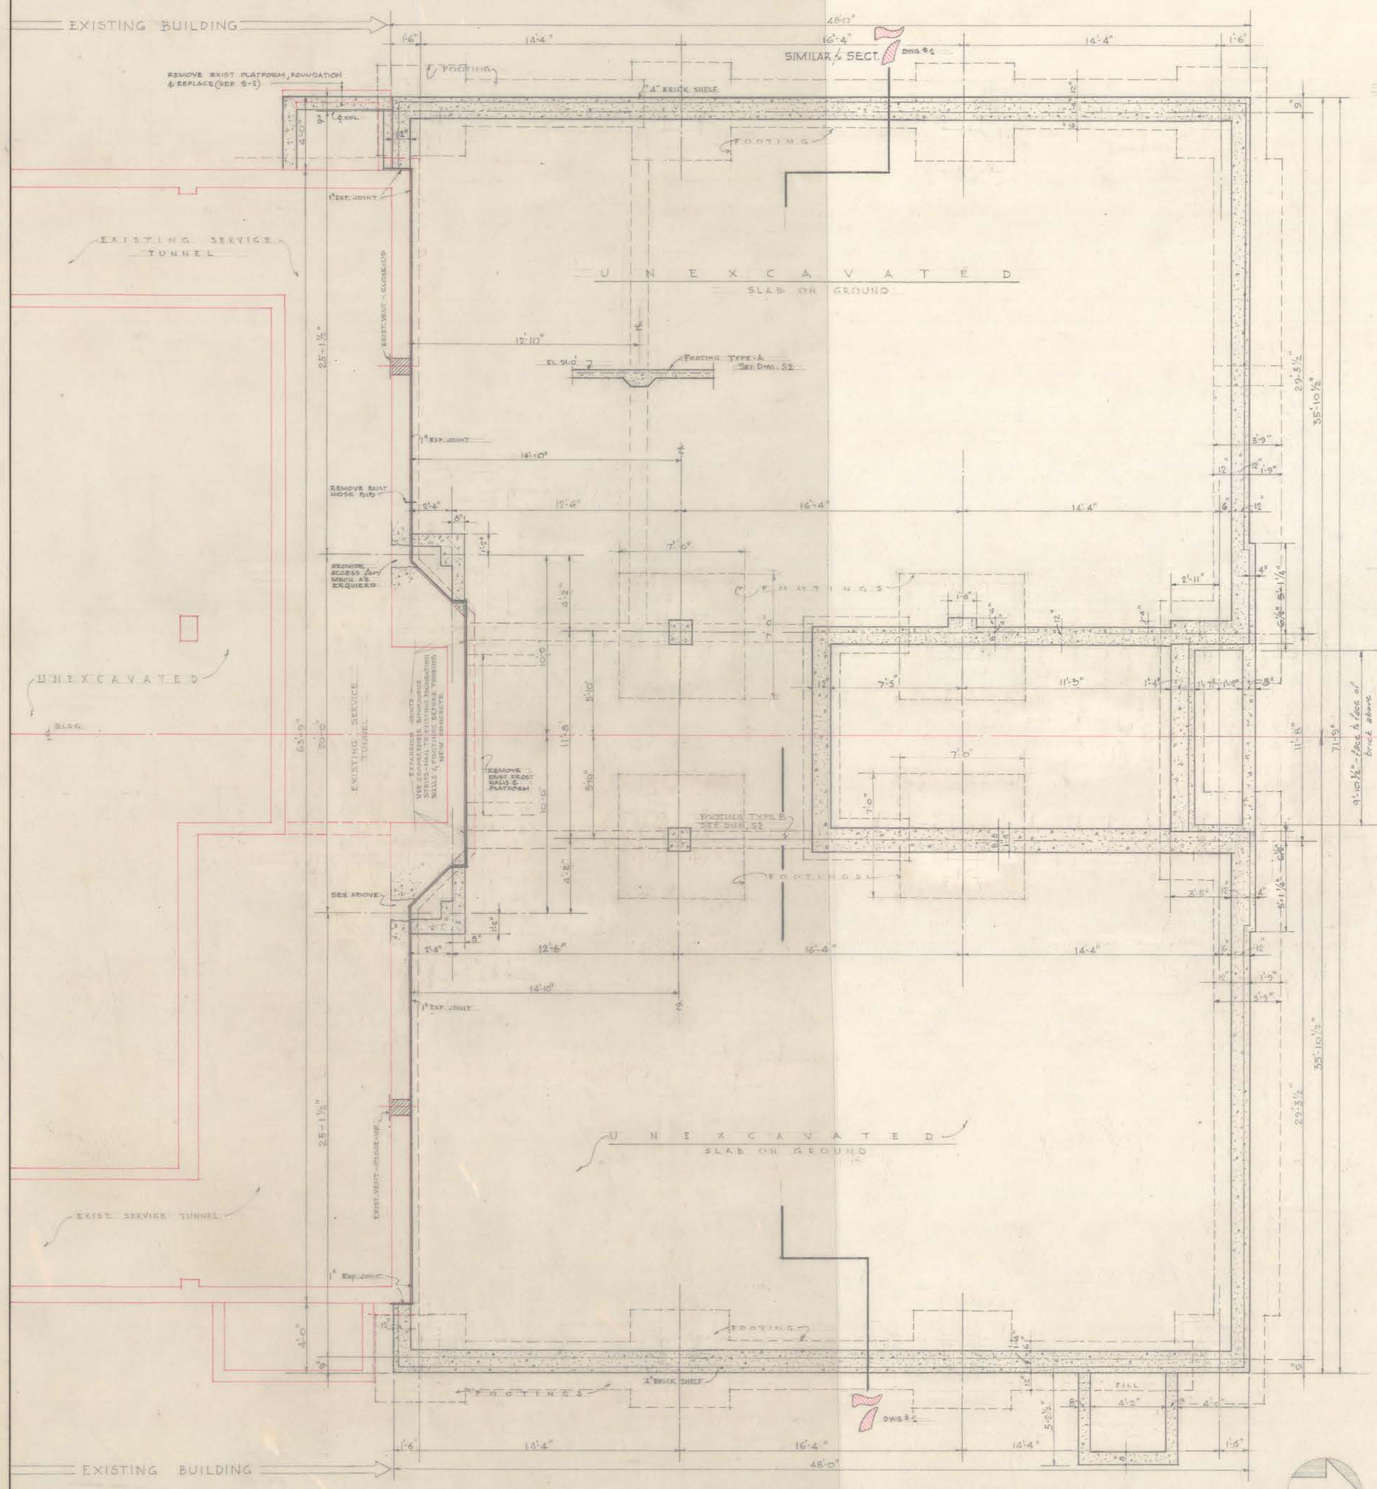

FOUNDATION PLAN SCALE 1/4"=1'-0"

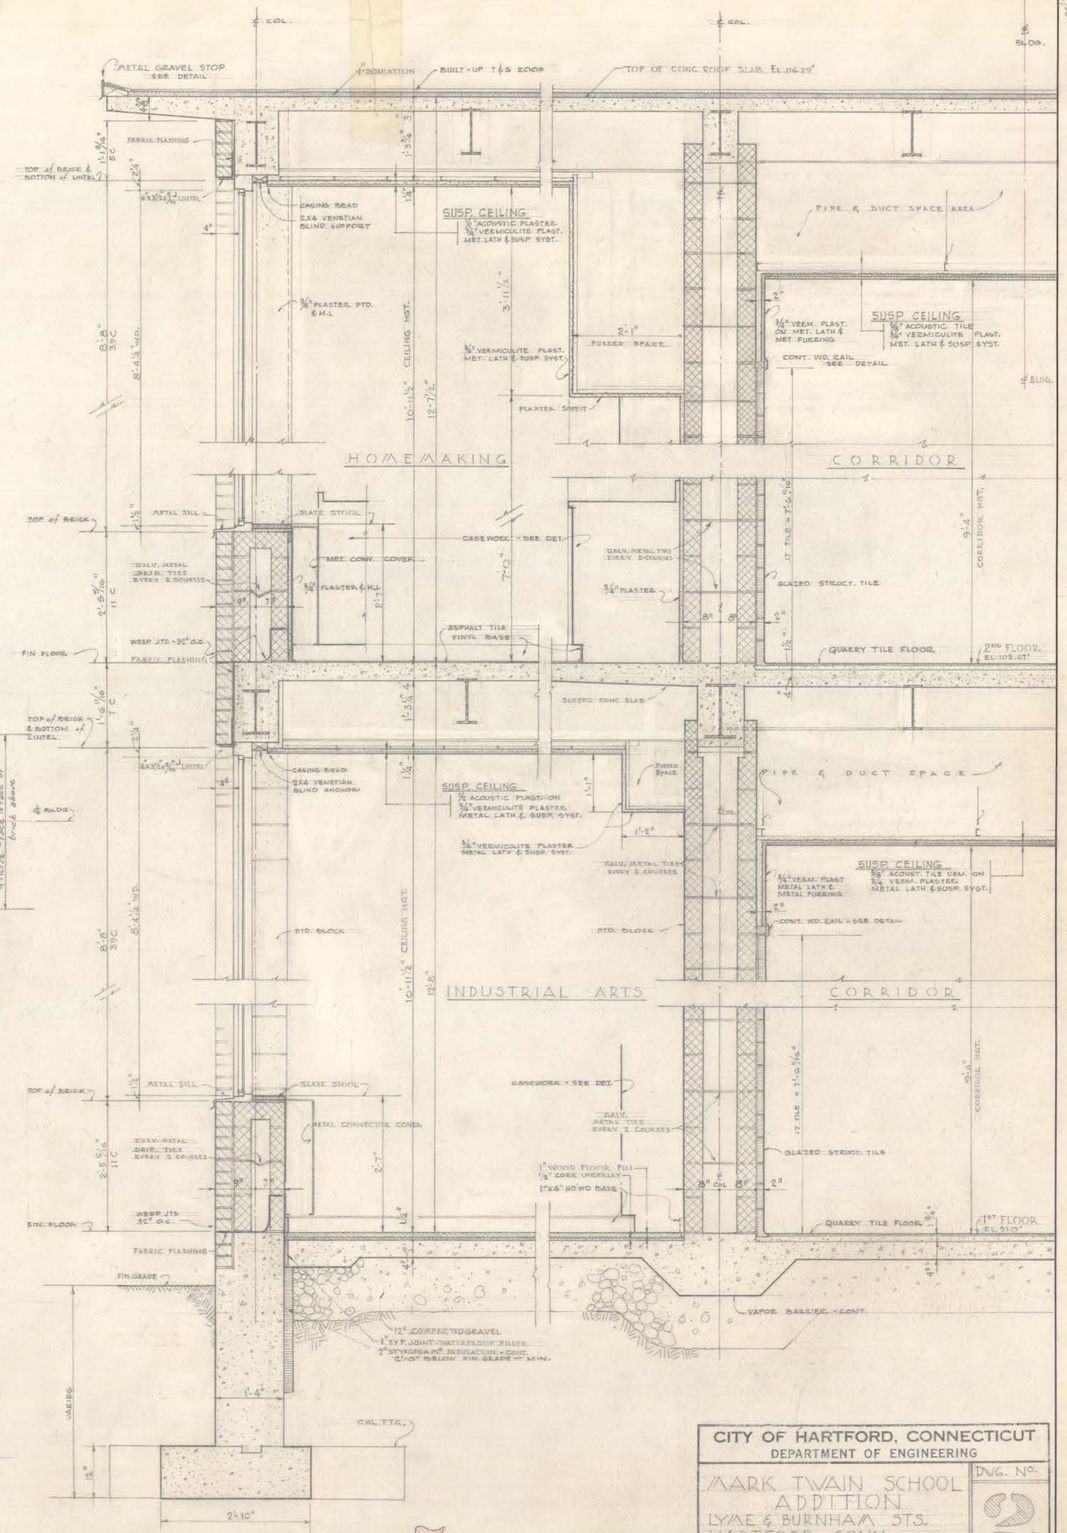

TYPICAL SECTION THRU 7

SCALE 3/4"=1'-0"

VERIFY EXISTING CONDITIONS AND DIMENSIONS AT BUILDING

CITY OF HARTFORD, CONNECTICUT
DEPARTMENT OF ENGINEERING

MARK TWAIN SCHOOL ADDITION
LYME & BURNHAM STS.
HARTFORD, CONN.

DWG. NO. 2

SUBMITTED	RECOMMENDED	APPROVED
Walter H. Rudge	Davis D. Farrell	Peter F. Corsonello
DIVISION ARCHITECT	CITY ARCHITECT	CITY ENGINEER

DESIGN J.J.T. DRAWN C.B.
TRACED CHECK W.E.
DAYBOOK NO. 09701-B
DATE APRIL 16-1962