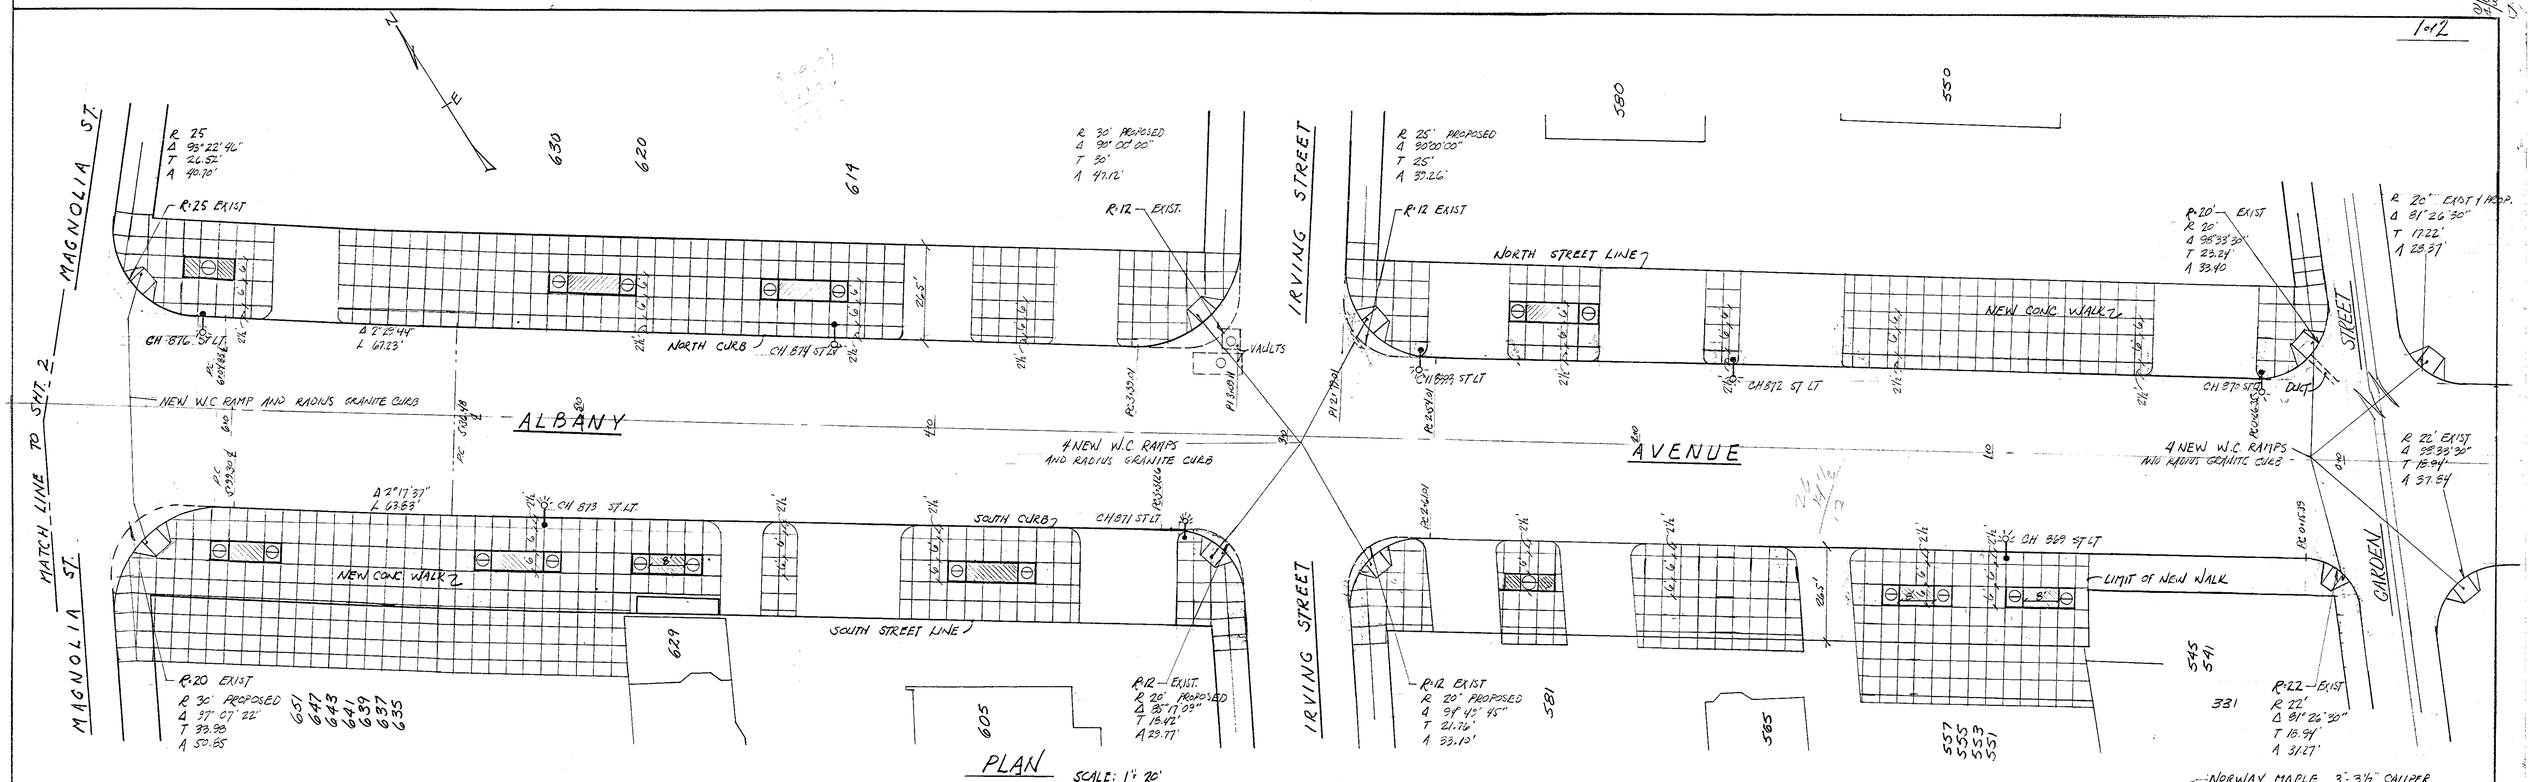

PLAN

SCALE: 1" = 20'

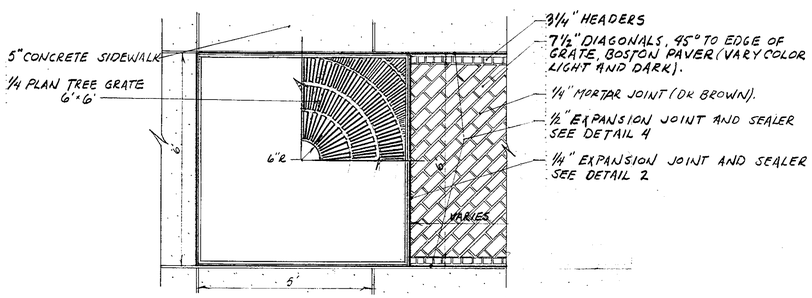

1 PLAN OF GRATE AND BRICK

SCALE: 1/2" = 1'-0"

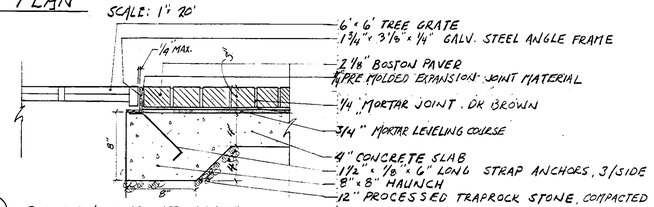

2 BRICK ON CONC. AT GRATE

N.T.S.

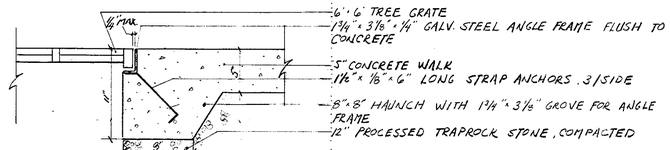

3 CONCRETE AT GRATE

N.T.S.

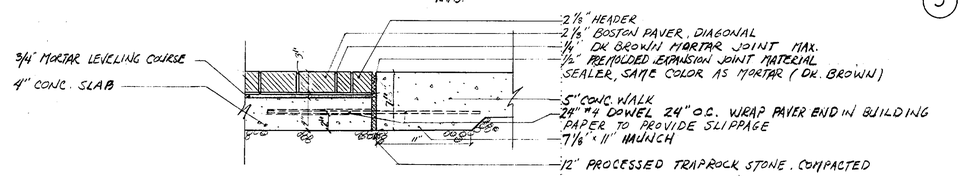

4 BRICK ON CONC. AT CONCRETE

N.T.S.

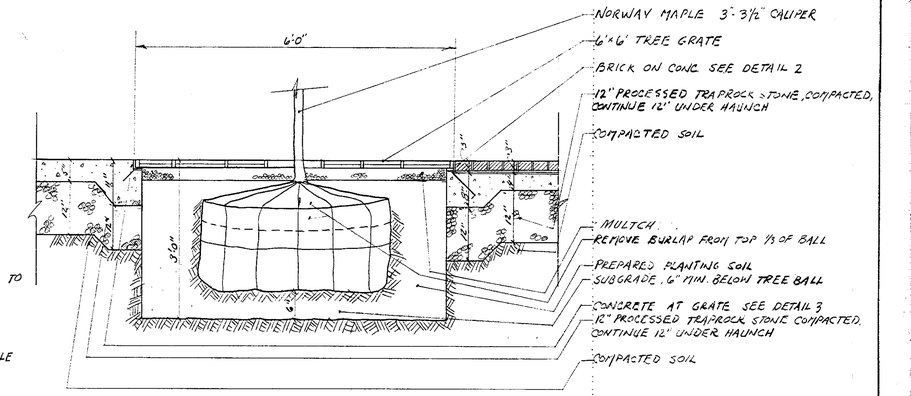

5 SECTION OF TREE GRATE AND TREE INSTALLATION

SCALE: 3/4" = 1'-0"

REVISION CSY 1-21-83 MMC LP

Notes;

1) RESEMBLES 6'×25' PLANTERS. 2-6'×6' TREE GRATES SPACED BY 13' OF BRICK PAVERS UNLESS OTHERWISE NOTED.

STREET LIGHT

ALL STATIONS ARE MEASURED FROM THE CENTERLINE of ALBANY AVENUE

CITY OF HARTFORD, CONNECTICUT
DEPARTMENT OF PUBLIC WORKS
BUREAU OF ENGINEERING SERVICES

REDEVELOPEMENT of ALBANY AVE., GARDEN to VINE, CURB LINE to STREET LINE, N & S

SUBMITTED	RECOMMENDED	APPROVED
DIVISION ENGINEER	CHIEF OF ENG. SERV.	ASST. DIR. & CITY ENG.

DRAWN CSY	SCALE NOTED	DAYBOOK NO. 010811
CHECKED WJK		DATE 9-7-82