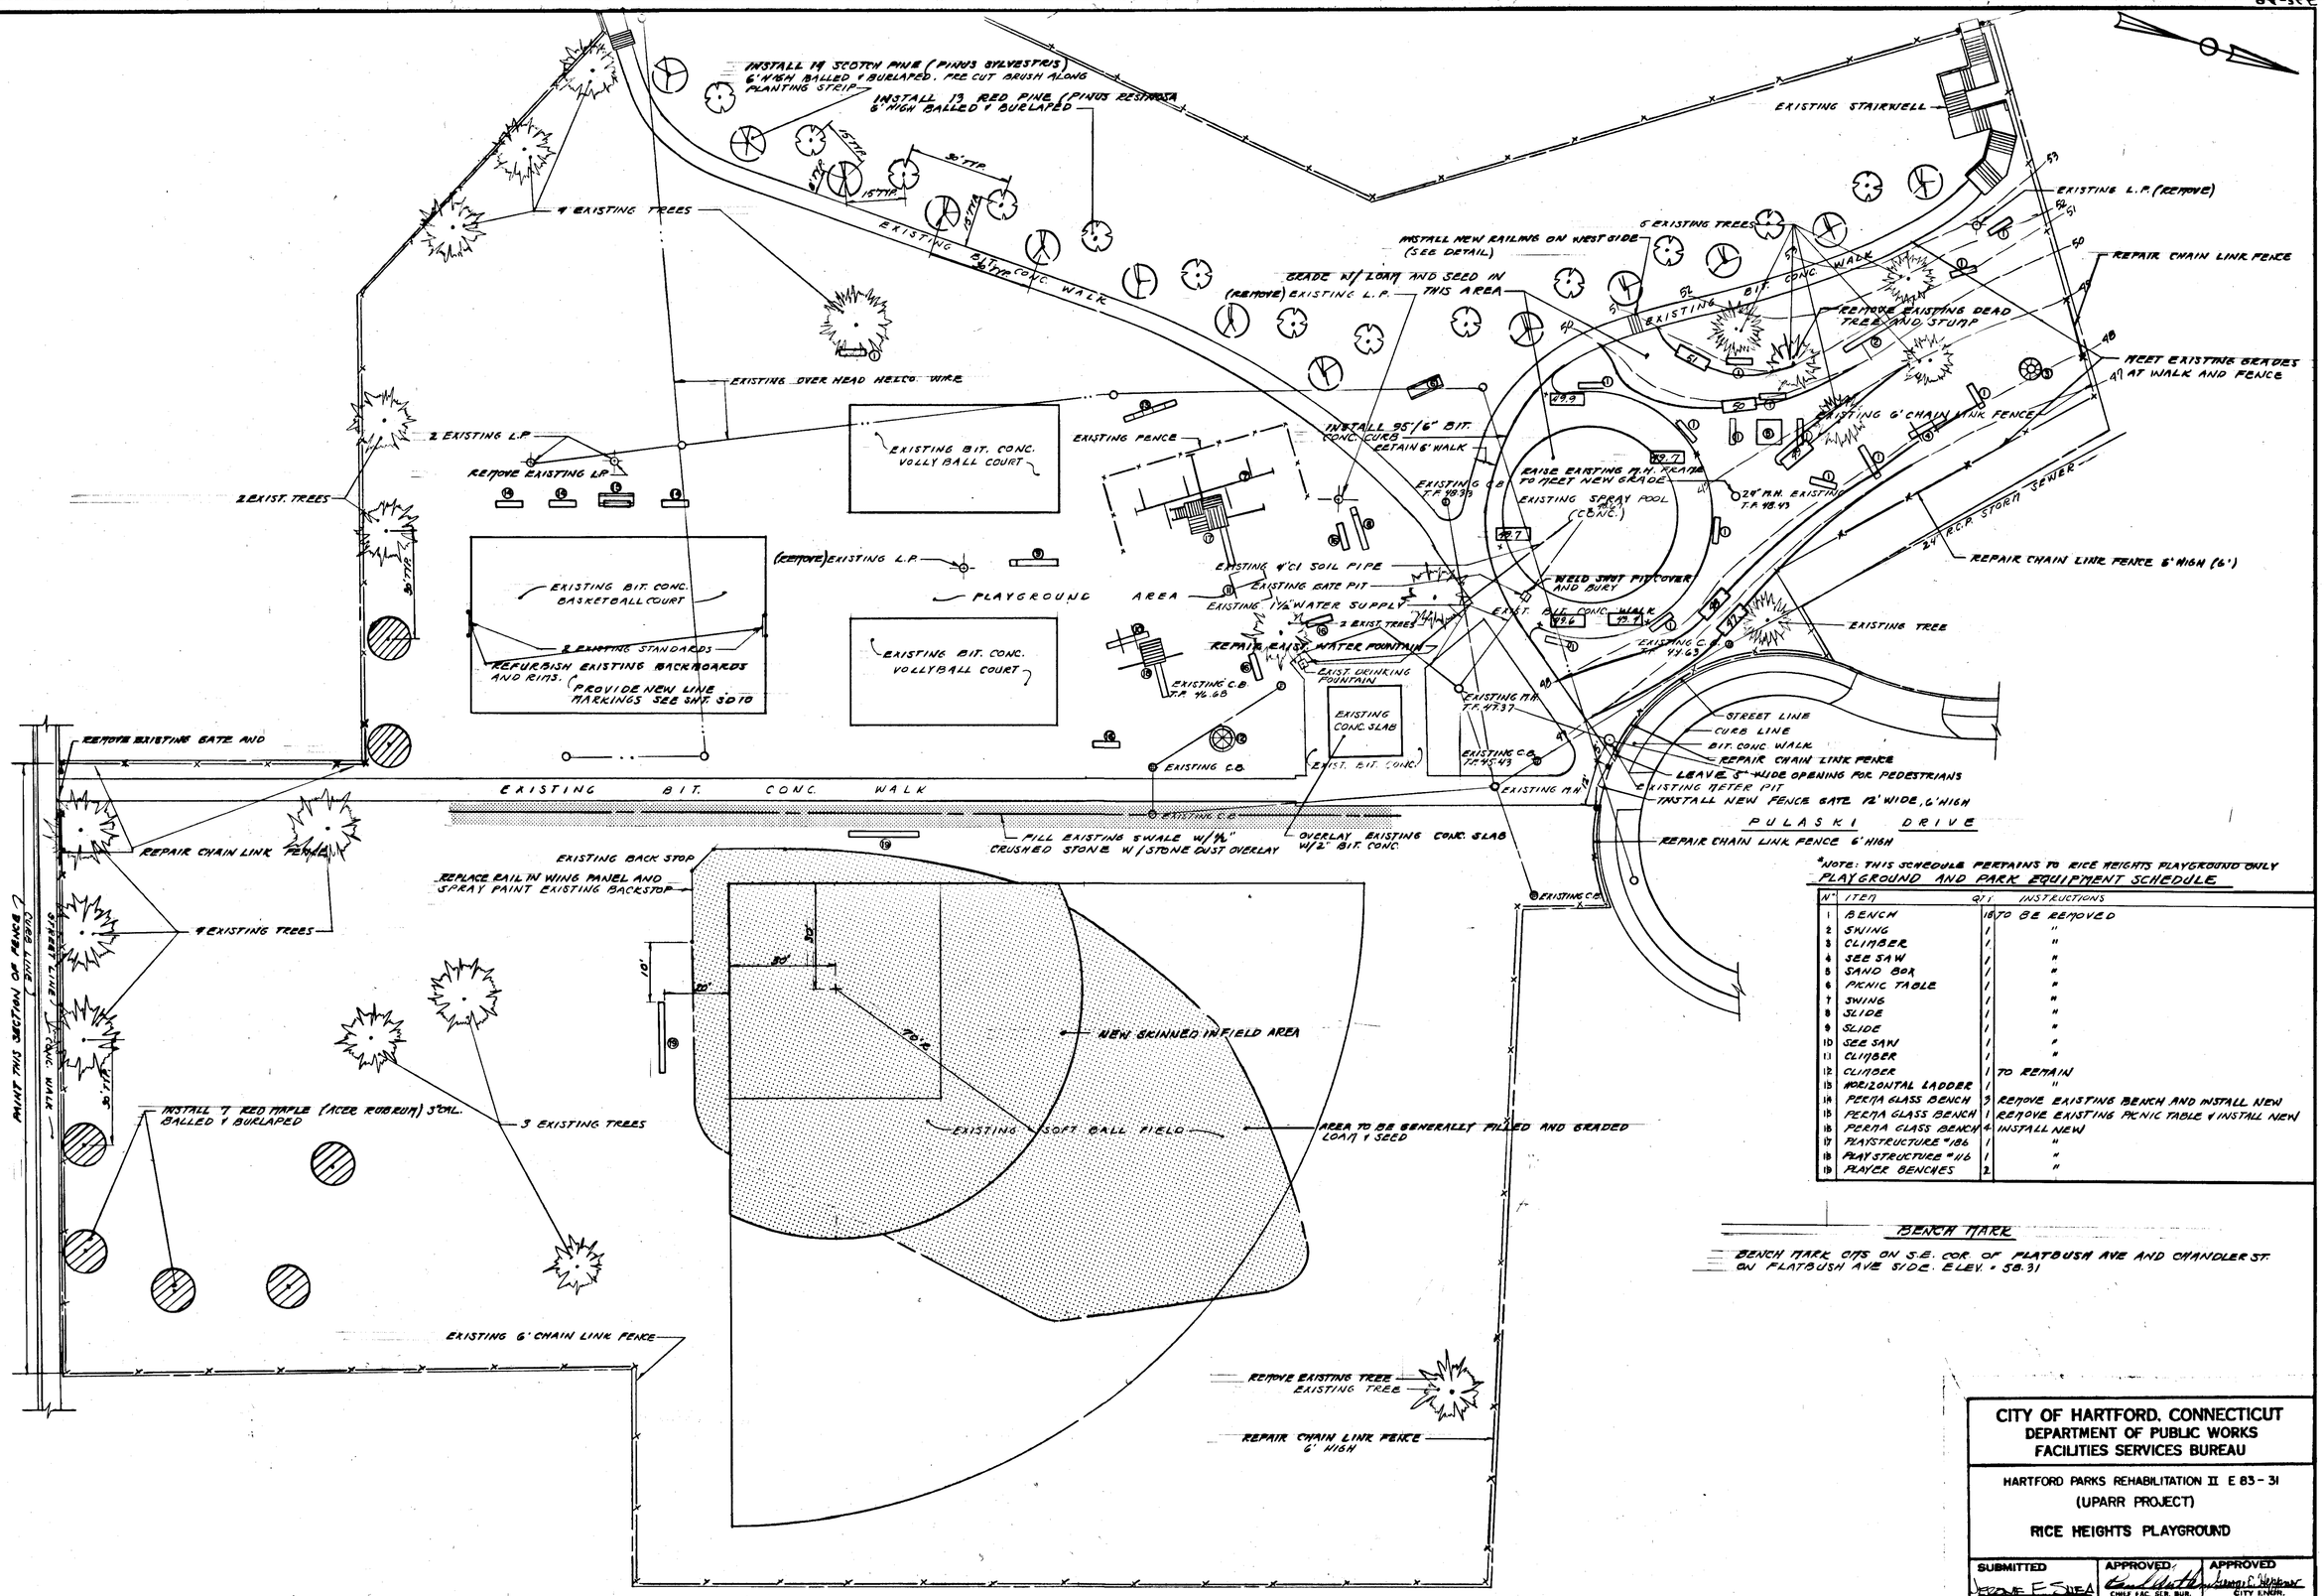

PLAN OF RICE HEIGHTS PLAYGROUND
SCALE: 1" = 20'

*NOTE: THIS SCHEDULE PERTAINS TO RICE HEIGHTS PLAYGROUND ONLY

PLAYGROUND AND PARK EQUIPMENT SCHEDULE

N°	ITEM	QTY	INSTRUCTIONS
1	BENCH	18	TO BE REMOVED
2	SWING	1	"
3	CLIMBER	1	"
4	SEE SAW	1	"
5	SAND BOX	1	"
6	PICNIC TABLE	1	"
7	SWING	1	"
8	SLIDE	1	"
9	SLIDE	1	"
10	SEE SAW	1	"
11	CLIMBER	1	"
12	CLIMBER	1	TO REMAIN
13	HORIZONTAL LADDER	1	"
14	PERMA GLASS BENCH	3	REMOVE EXISTING BENCH AND INSTALL NEW
15	PERMA GLASS BENCH	1	REMOVE EXISTING PICNIC TABLE & INSTALL NEW
16	PERMA GLASS BENCH	4	INSTALL NEW
17	PLAYSTRUCTURE #186	1	"
18	PLAYSTRUCTURE #116	1	"
19	PLAYER BENCHES	2	"

BENCH MARK

BENCH MARK CITS ON S.E. COR. OF FLATBUSH AVE AND CHANDLER ST. ON FLATBUSH AVE SIDE. ELEV. = 58.31

CITY OF HARTFORD, CONNECTICUT
DEPARTMENT OF PUBLIC WORKS
FACILITIES SERVICES BUREAU

HARTFORD PARKS REHABILITATION II E 83-31
(UPARR PROJECT)

RICE HEIGHTS PLAYGROUND

SUBMITTED	APPROVED	APPROVED
Jerome E. Shea	CHIEF FAC. SER. BUR.	CITY ENGR.
DRAWN	DAYBOOK NO.	
CHECKED	DATE 8-19-83	DRAWING NO. SD 6
SCALE NOTED		