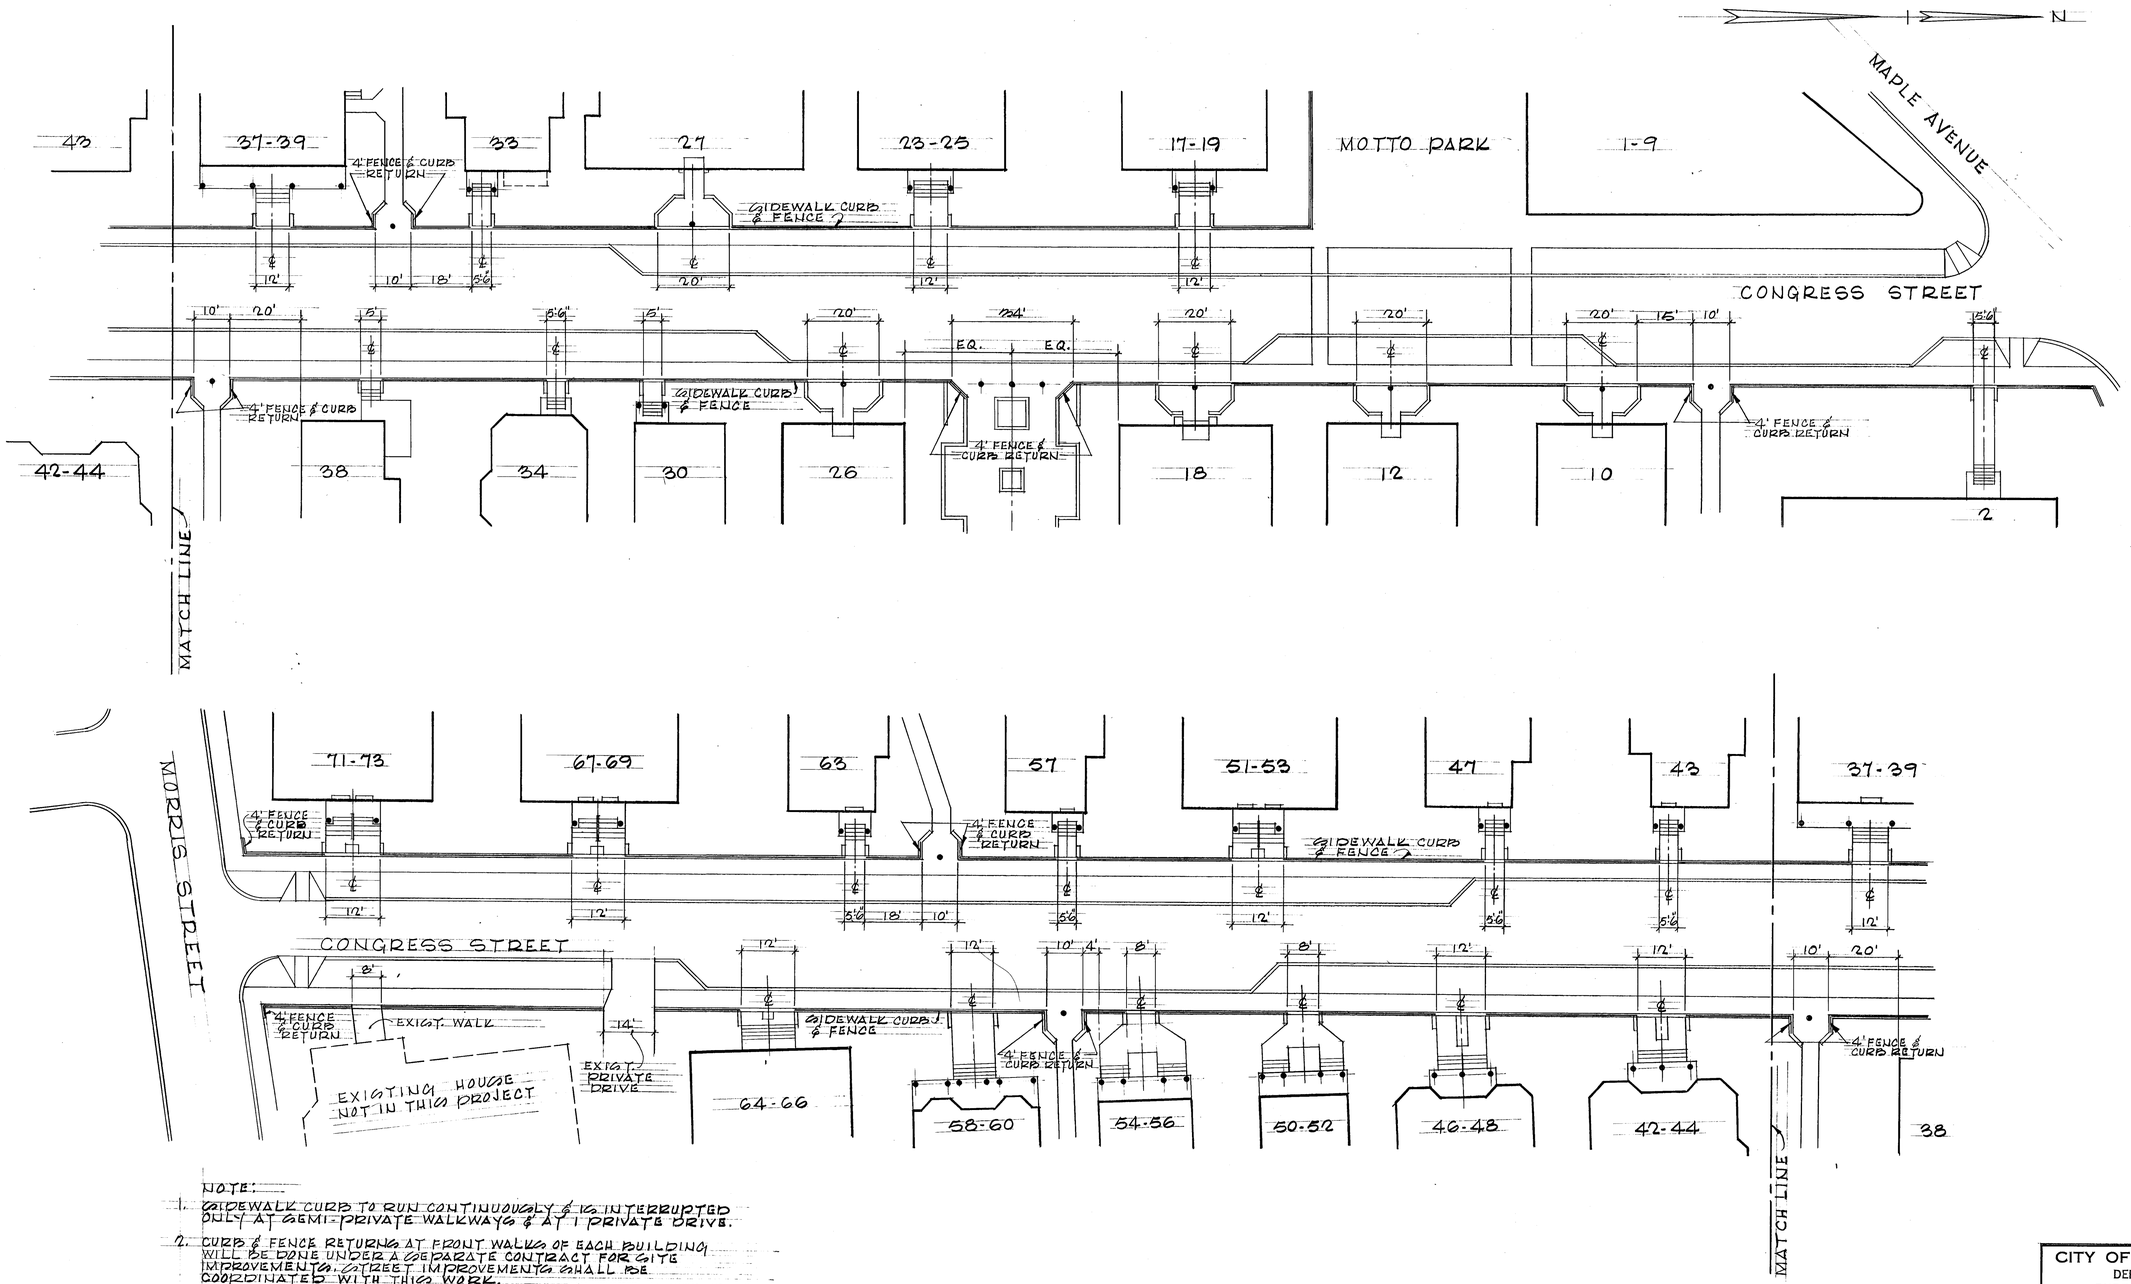

NOTE:

1. SIDEWALK CURB TO RUN CONTINUOUSLY & IS INTERRUPTED ONLY AT SEMI-PRIVATE WALKWAYS & AT 1 PRIVATE DRIVE.
2. CURB & FENCE RETURNS AT FRONT WALLS OF EACH BUILDING WILL BE DONE UNDER A SEPARATE CONTRACT FOR SITE IMPROVEMENTS. STREET IMPROVEMENTS SHALL BE COORDINATED WITH THIS WORK.
3. ℄ TO BE ESTABLISHED FROM A LINE ⊥ TO BLDG. FACE AT MID POINT OF STOOP.
4. FIELD MEASURE PRIOR TO FABRICATION AND INSTALLATION

SMITHEDWARDSARCHITECTS

Project No.: Date:

Revised:

331 Wethersfield Avenue Hartford, Connecticut 06114 203-522-7800

STATE OF CONNECTICUT · TYLER SMITH · No. 2928 · REGISTERED ARCHITECT

CITY OF HARTFORD, CONNECTICUT
DEPARTMENT OF PUBLIC WORKS
BUREAU OF ENGINEERING SERVICES

CHARTER OAK-SOUTH GREEN
URBAN RENEWAL PROJECT
HARTFORD, CONNECTICUT

CLARIFICATION DRAWING
SHOWING LOCATION OF SIDEWALK CURBS & FENCING

SUBMITTED	RECOMMENDED	APPROVED
DIVISION ENGINEER	CHIEF OF ENG. SERV.	ASST DIR. & CITY ENG.

DRAWN R.J.B.	SCALE	DAYBOOK NO. 010685-B
CHECKED T.S.	NOTED	DATE 3.28.80

2a