F. HIG. A. REGION NO.	STATE	TOWN	FED. AID PROJ. NO.	PROJ. NO.	YEAR	ROUTE NO.	SHEET NO.	TOTAL SHEETS
1	CONN.	HARTFORD	IXM1063(31)	63-354	1983		8	26

PLASTIC PAVEMENT MARKINGS (TYP)

ALL DOUBLE YELLOW CENTERLINE MARKINGS ARE 4" WIDE
ALL WHITE SKIP LINES ARE 4" WIDE

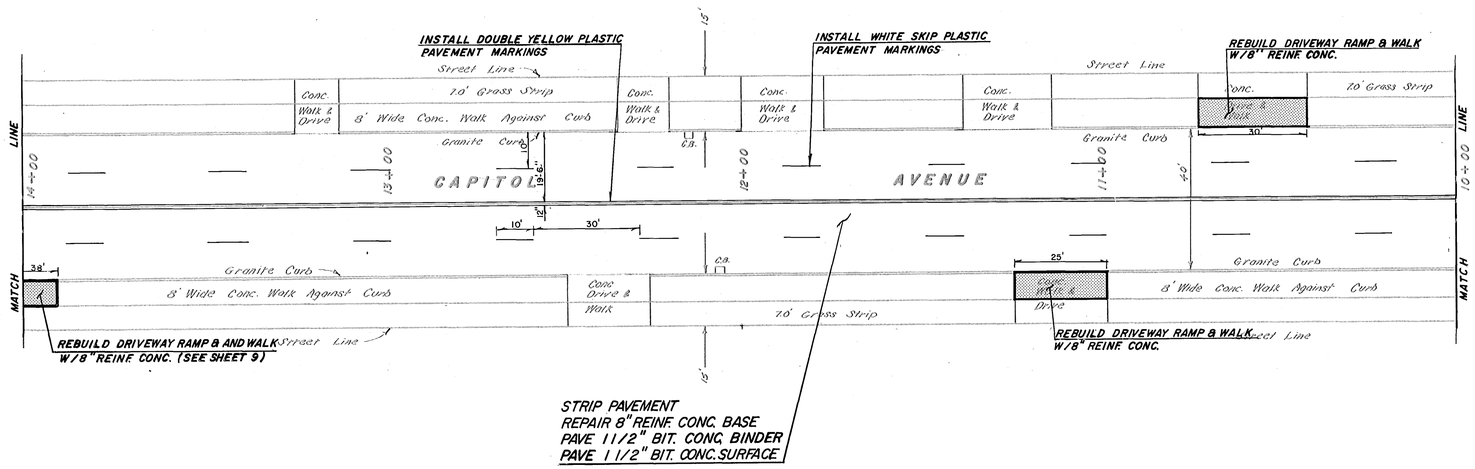

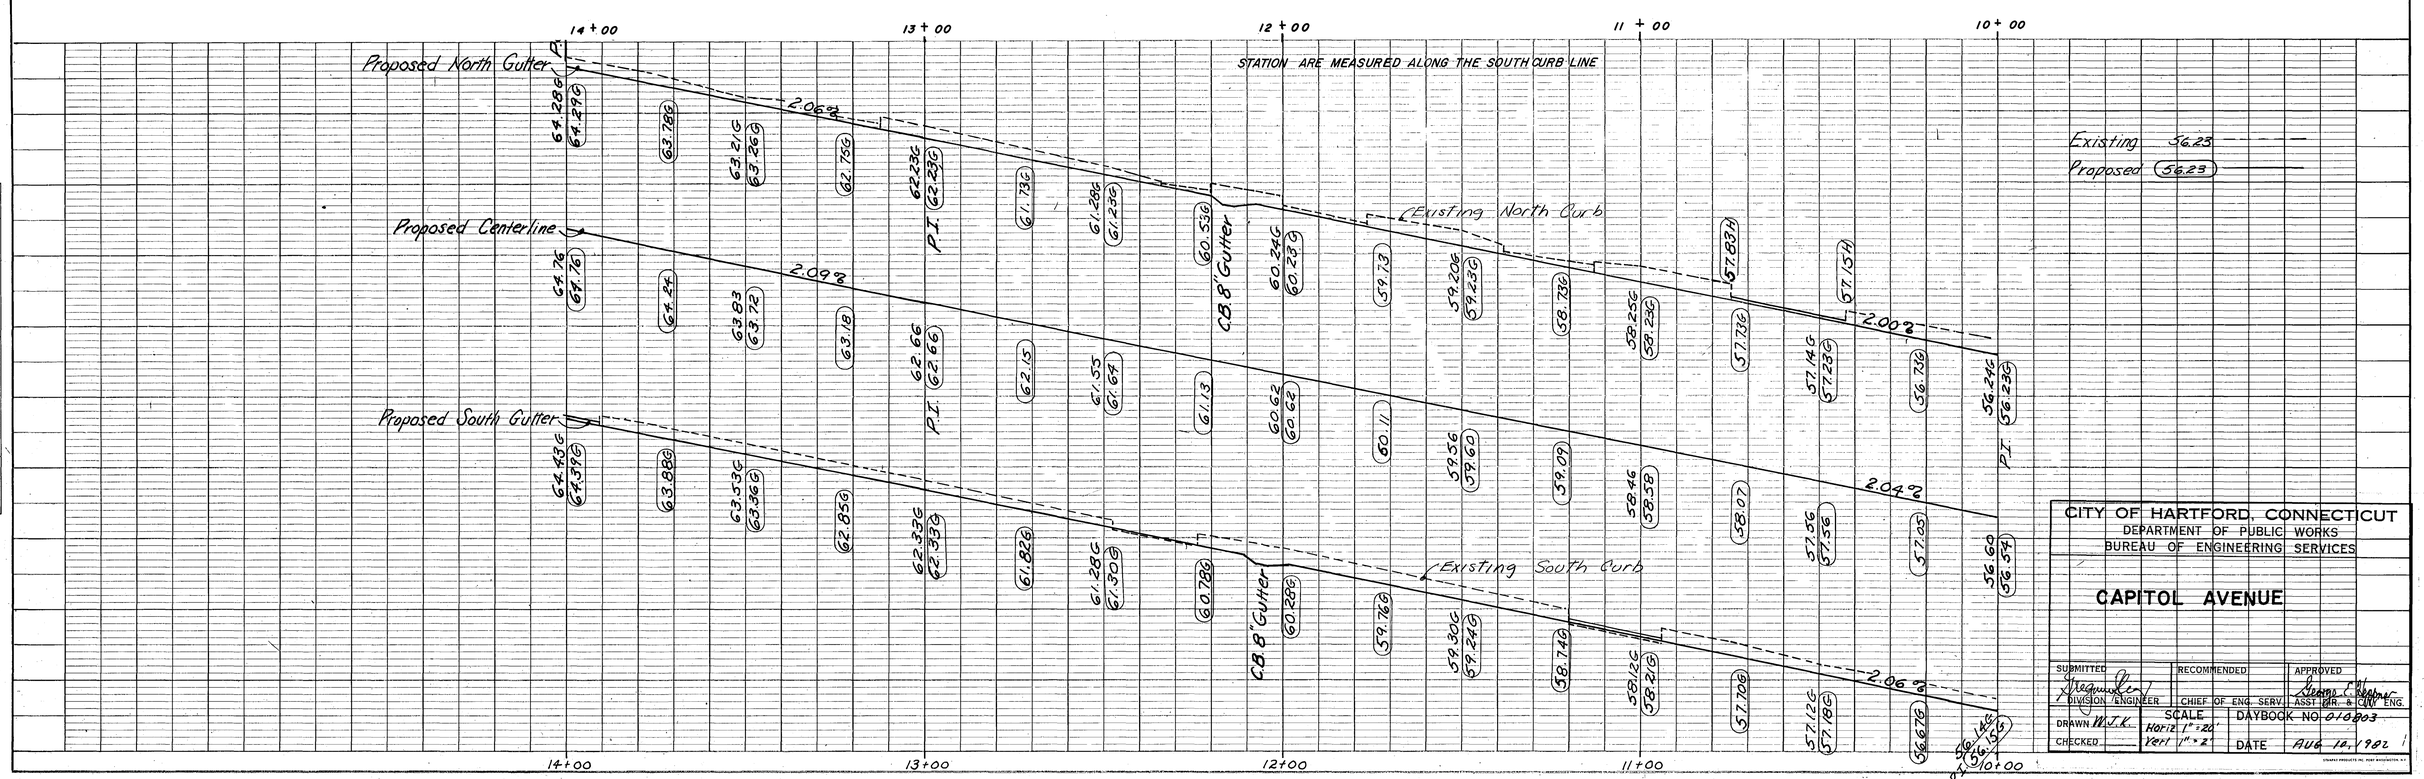

CITY OF HARTFORD, CONNECTICUT
DEPARTMENT OF PUBLIC WORKS
BUREAU OF ENGINEERING SERVICES

CAPITOL AVENUE

SUBMITTED	RECOMMENDED	APPROVED
DIVISION ENGINEER	CHIEF OF ENG. SERV.	ASST. DIR. & CITY ENG.
DRAWN W.J.K.	SCALE HORIZ 1" = 20' VERT 1" = 2'	DAYBOOK NO. 010903
CHECKED		DATE AUG 12, 1982

PLAN: SURVEYED, PLOTTED, ALIGNMENT CHECKED, R.O.W. CHECKED, NOTE BOOK, No.

PROFILE: SURVEYED, PLOTTED, GRADES CHECKED, B.M.'S NOTED, CROSSWALK INTERSECTIONS CHECKED, NOTE BOOK, No.

BY | DATE