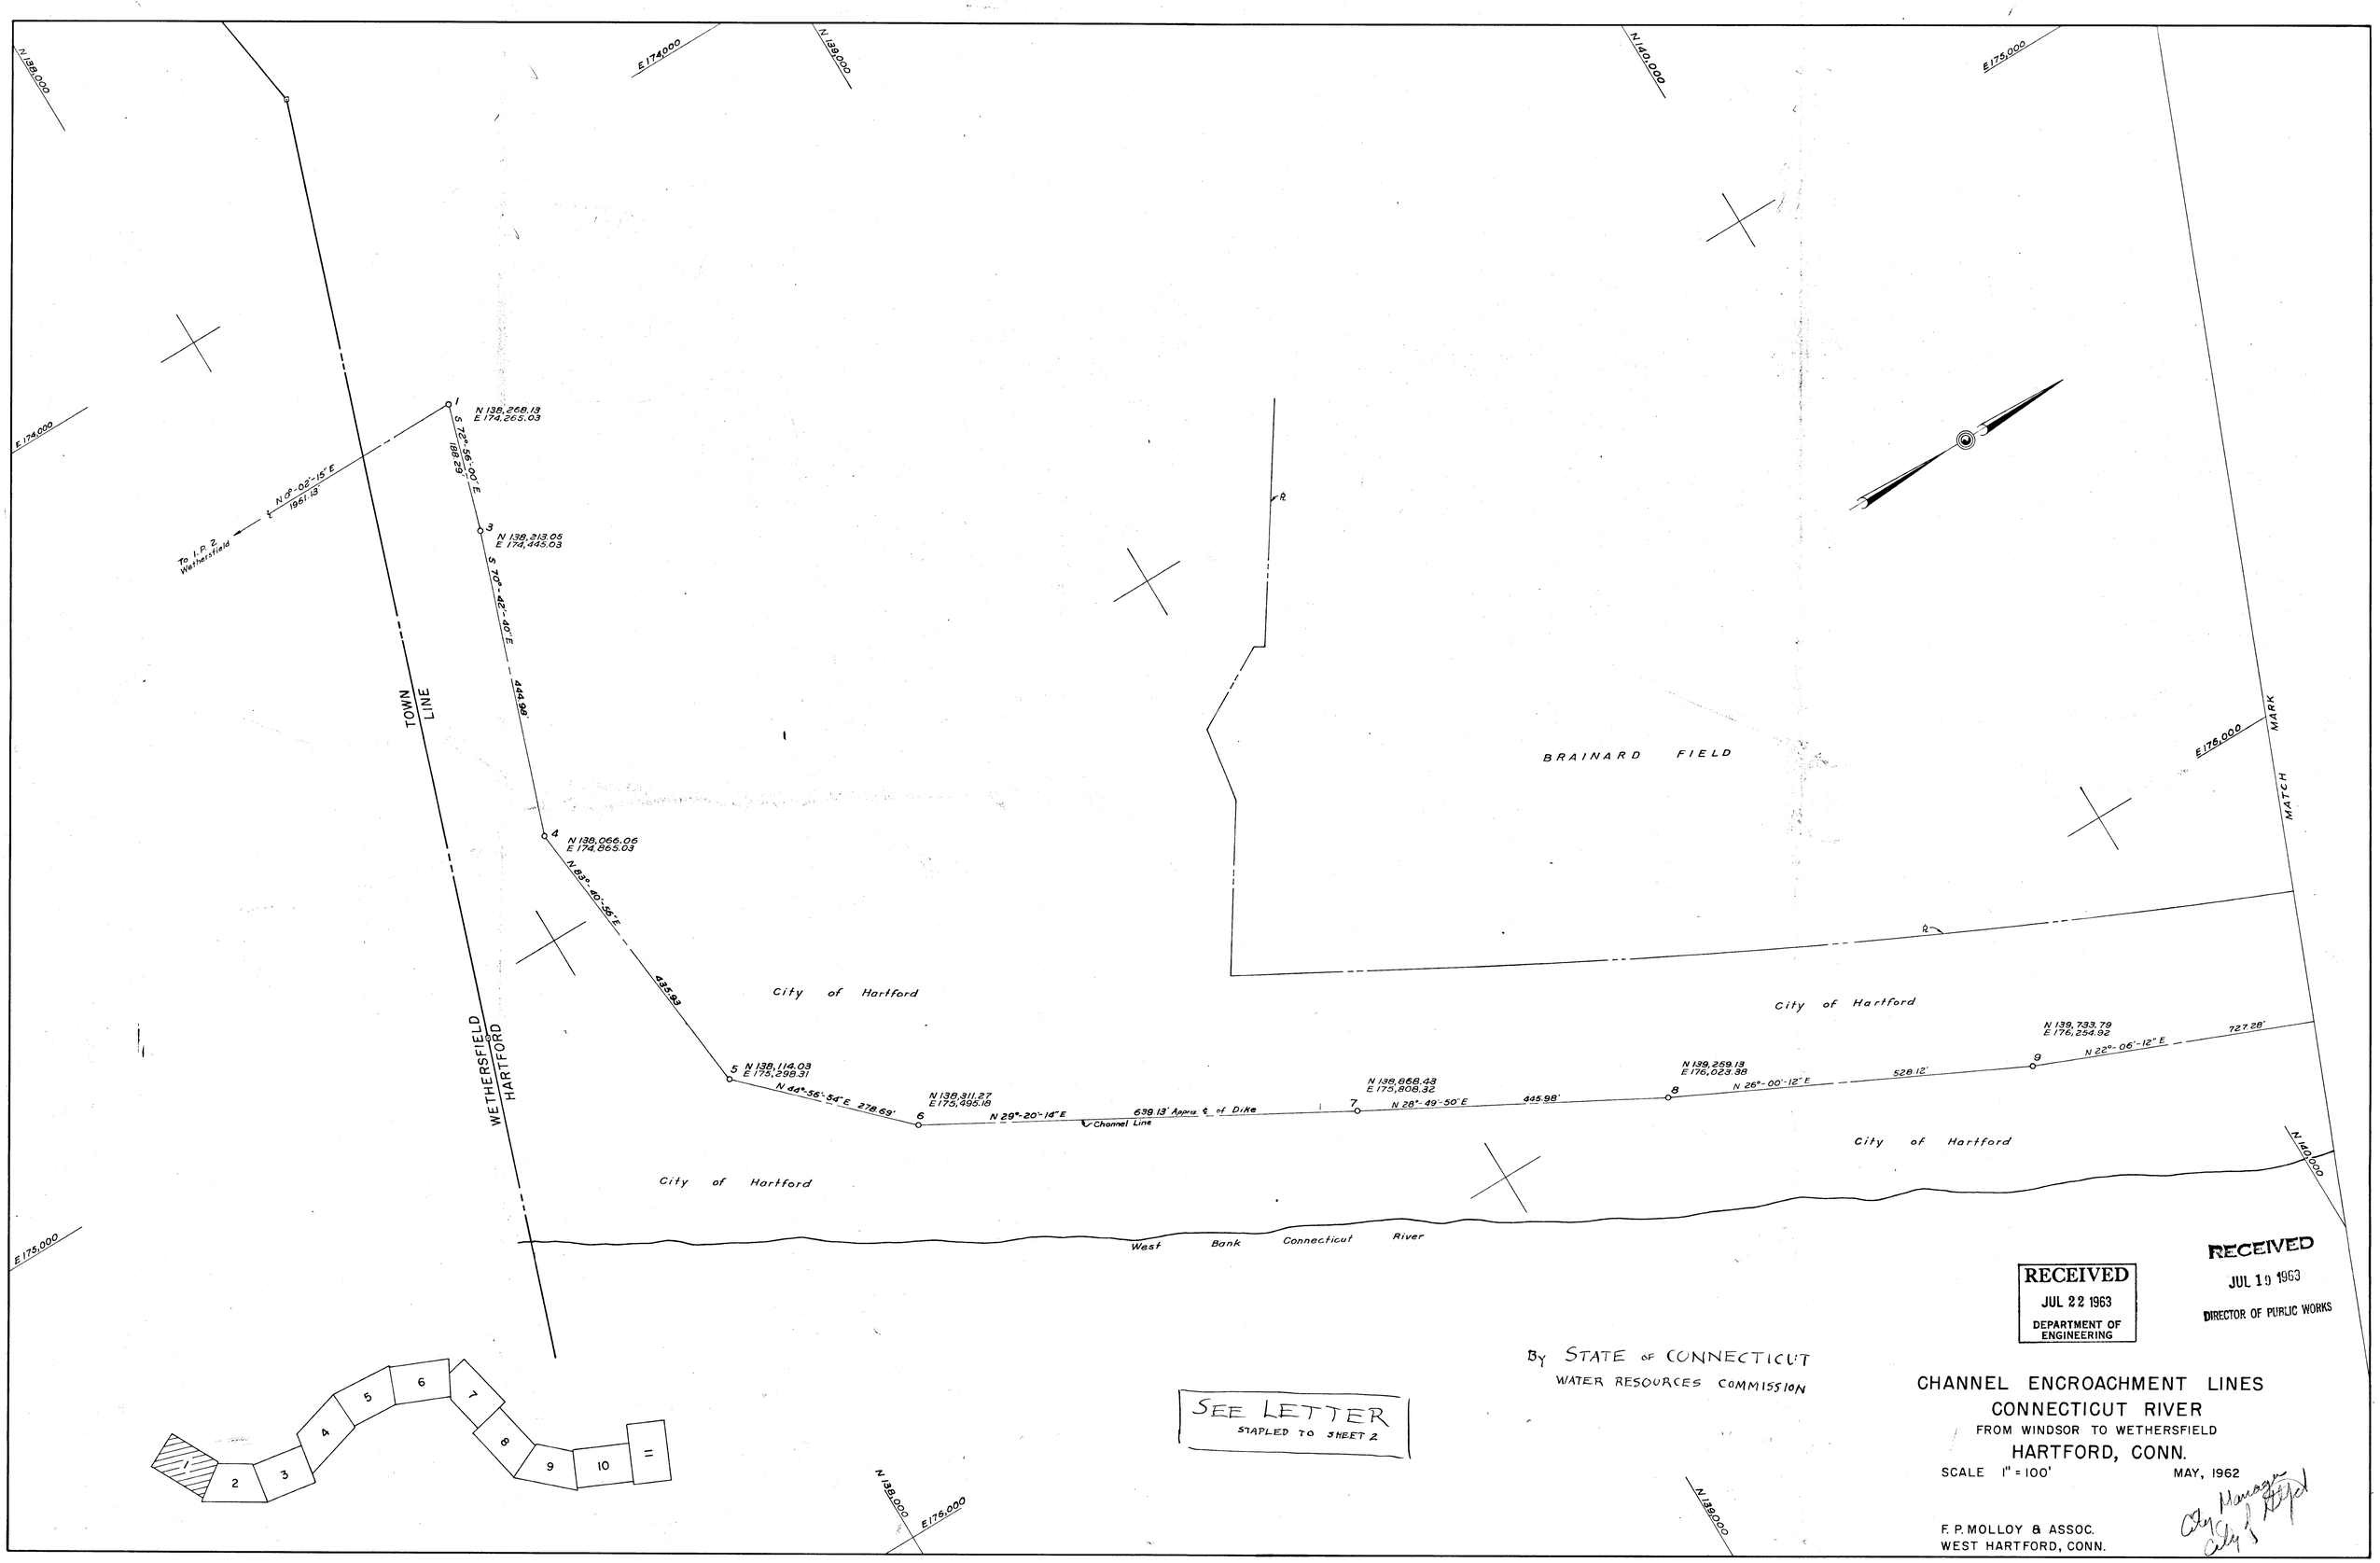

RECEIVED
JUL 22 1963
DEPARTMENT OF ENGINEERING

RECEIVED
JUL 19 1963
DIRECTOR OF PUBLIC WORKS

SEE LETTER
STAPLED TO SHEET 2

BY STATE OF CONNECTICUT
WATER RESOURCES COMMISSION

CHANNEL ENCROACHMENT LINES
CONNECTICUT RIVER
FROM WINDSOR TO WETHERSFIELD
HARTFORD, CONN.

SCALE 1" = 100' MAY, 1962

F. P. MOLLOY & ASSOC.
WEST HARTFORD, CONN.

City Manager
City Engr

CONN.-HTFD.-1

DRAWER 106