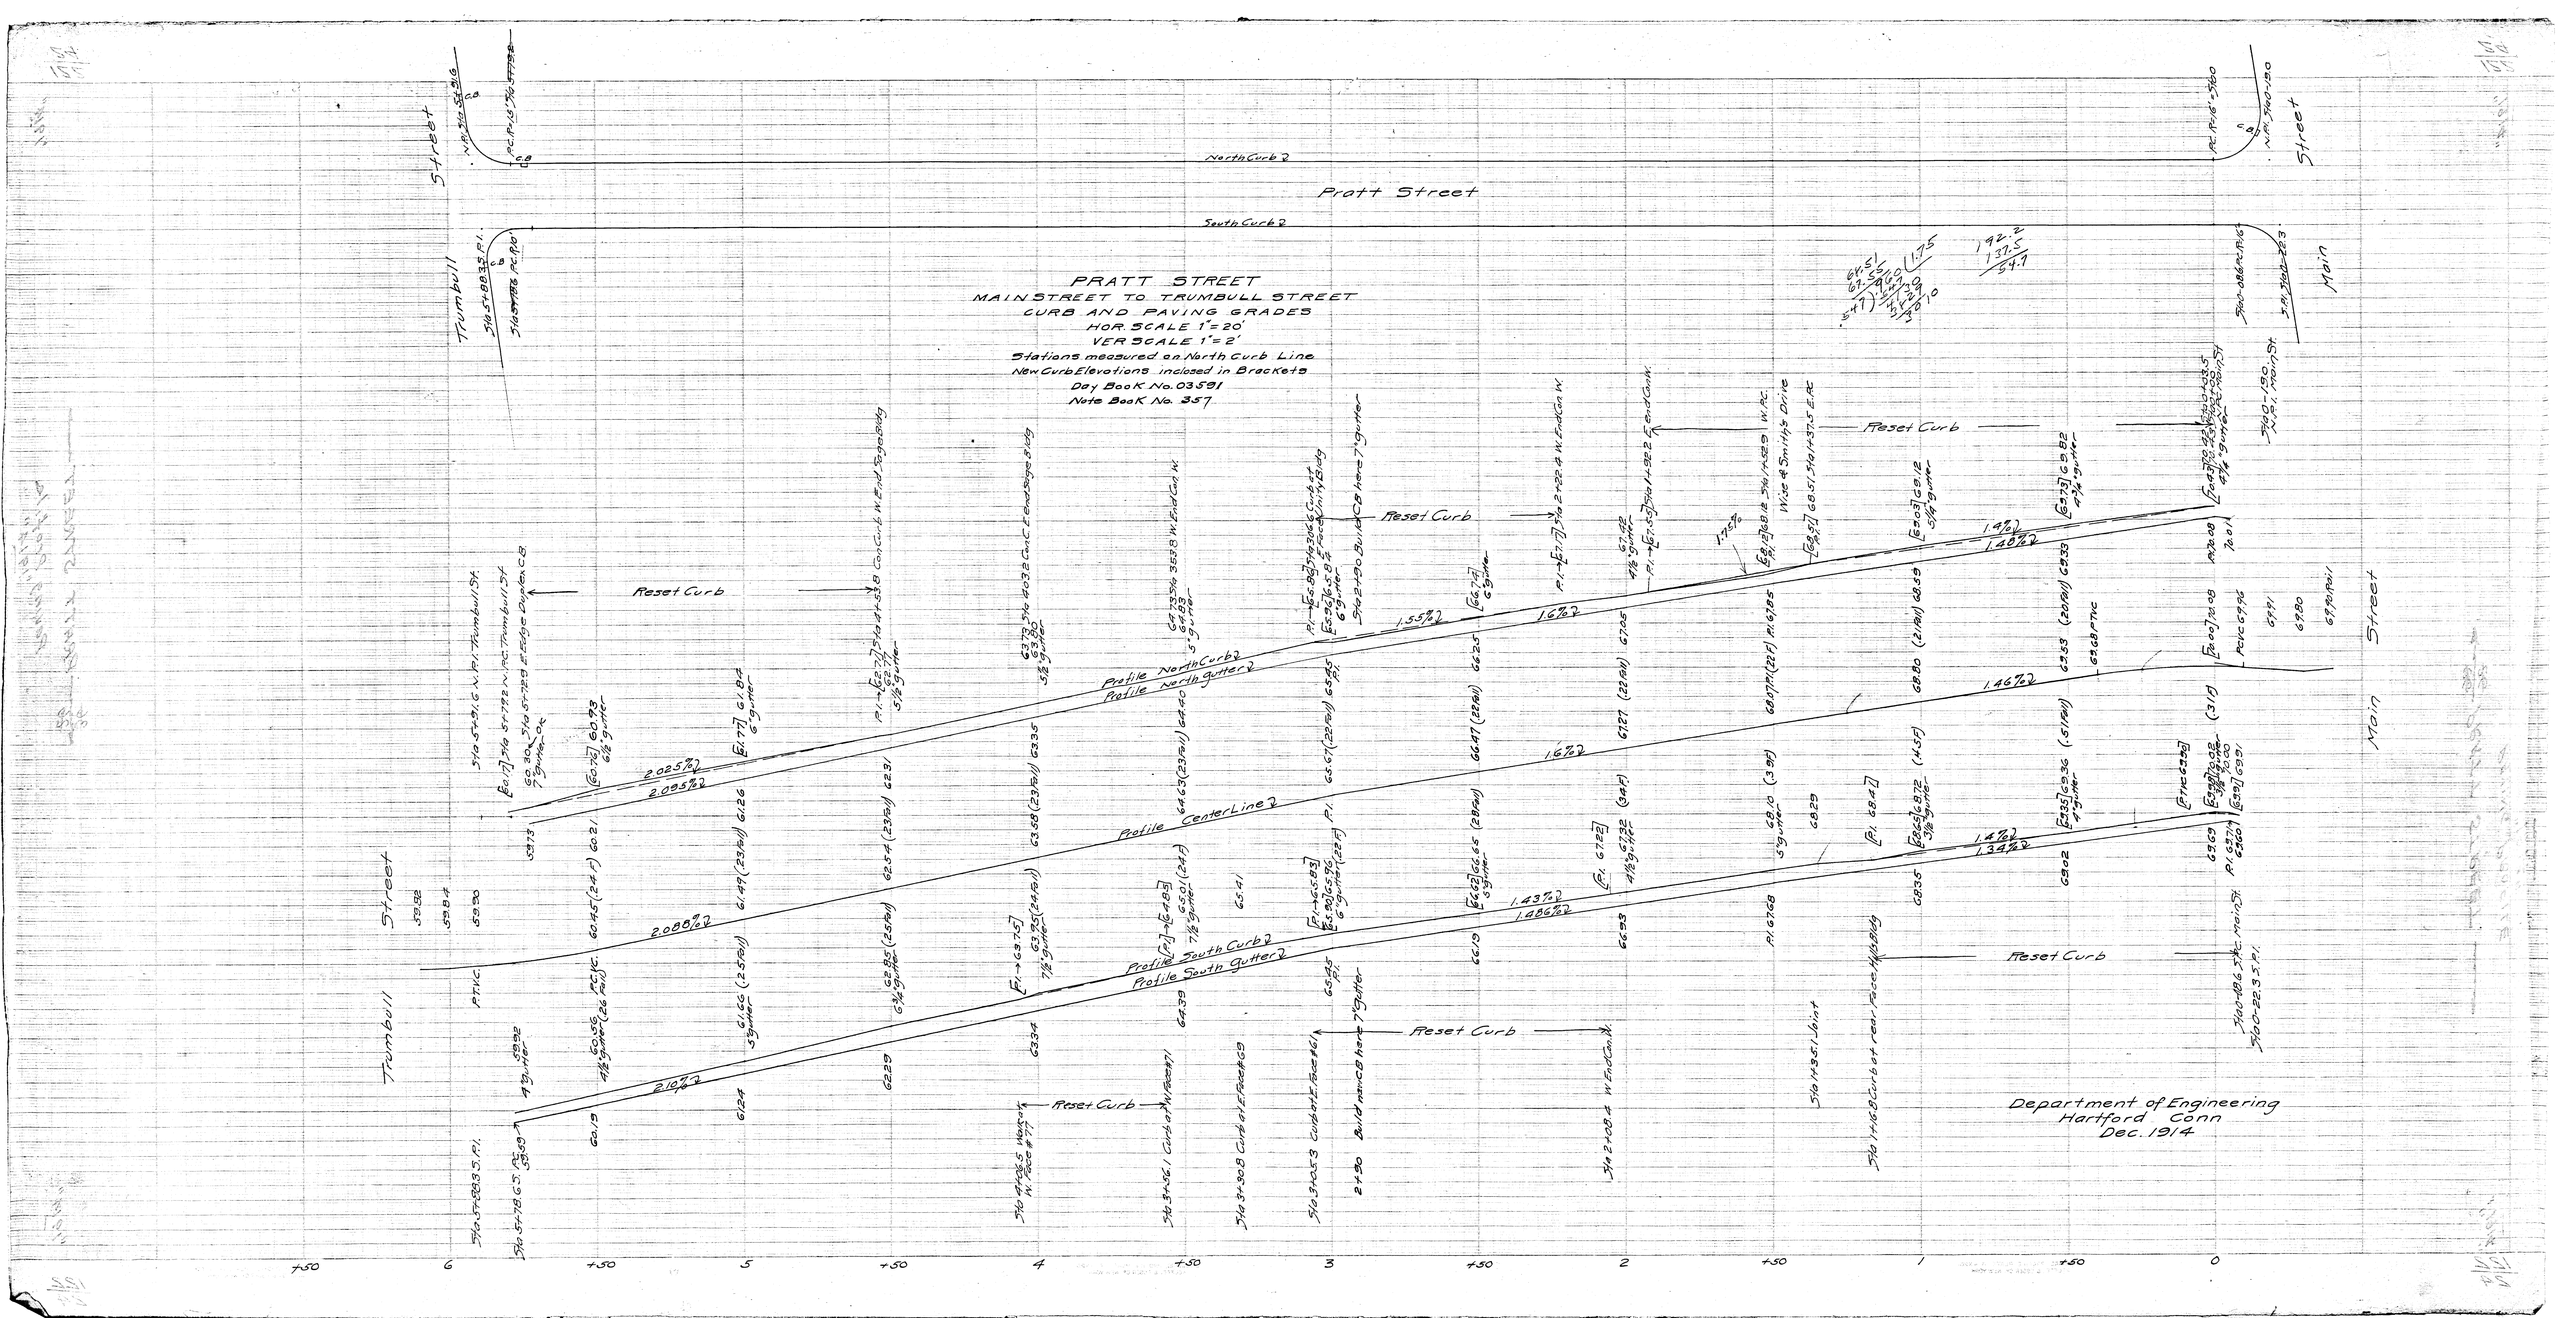
PRATT STREET
MAIN STREET TO TRUMBULL STREET
CURB AND PAVING GRADES
HOR. SCALE 1"=20'
VER. SCALE 1"=2'
Stations measured on North Curb Line
New Curb Elevations inclosed in Brackets
Day Book No. 03591
Note Book No. 357
Pratt Street
North Curb
South Curb
Profile North Curb
Profile North Gutter
Profile Center Line
Profile South Curb
Profile South Gutter
Reset Curb
Trumbull Street
Main Street
Department of Engineering
Hartford Conn
Dec. 1914