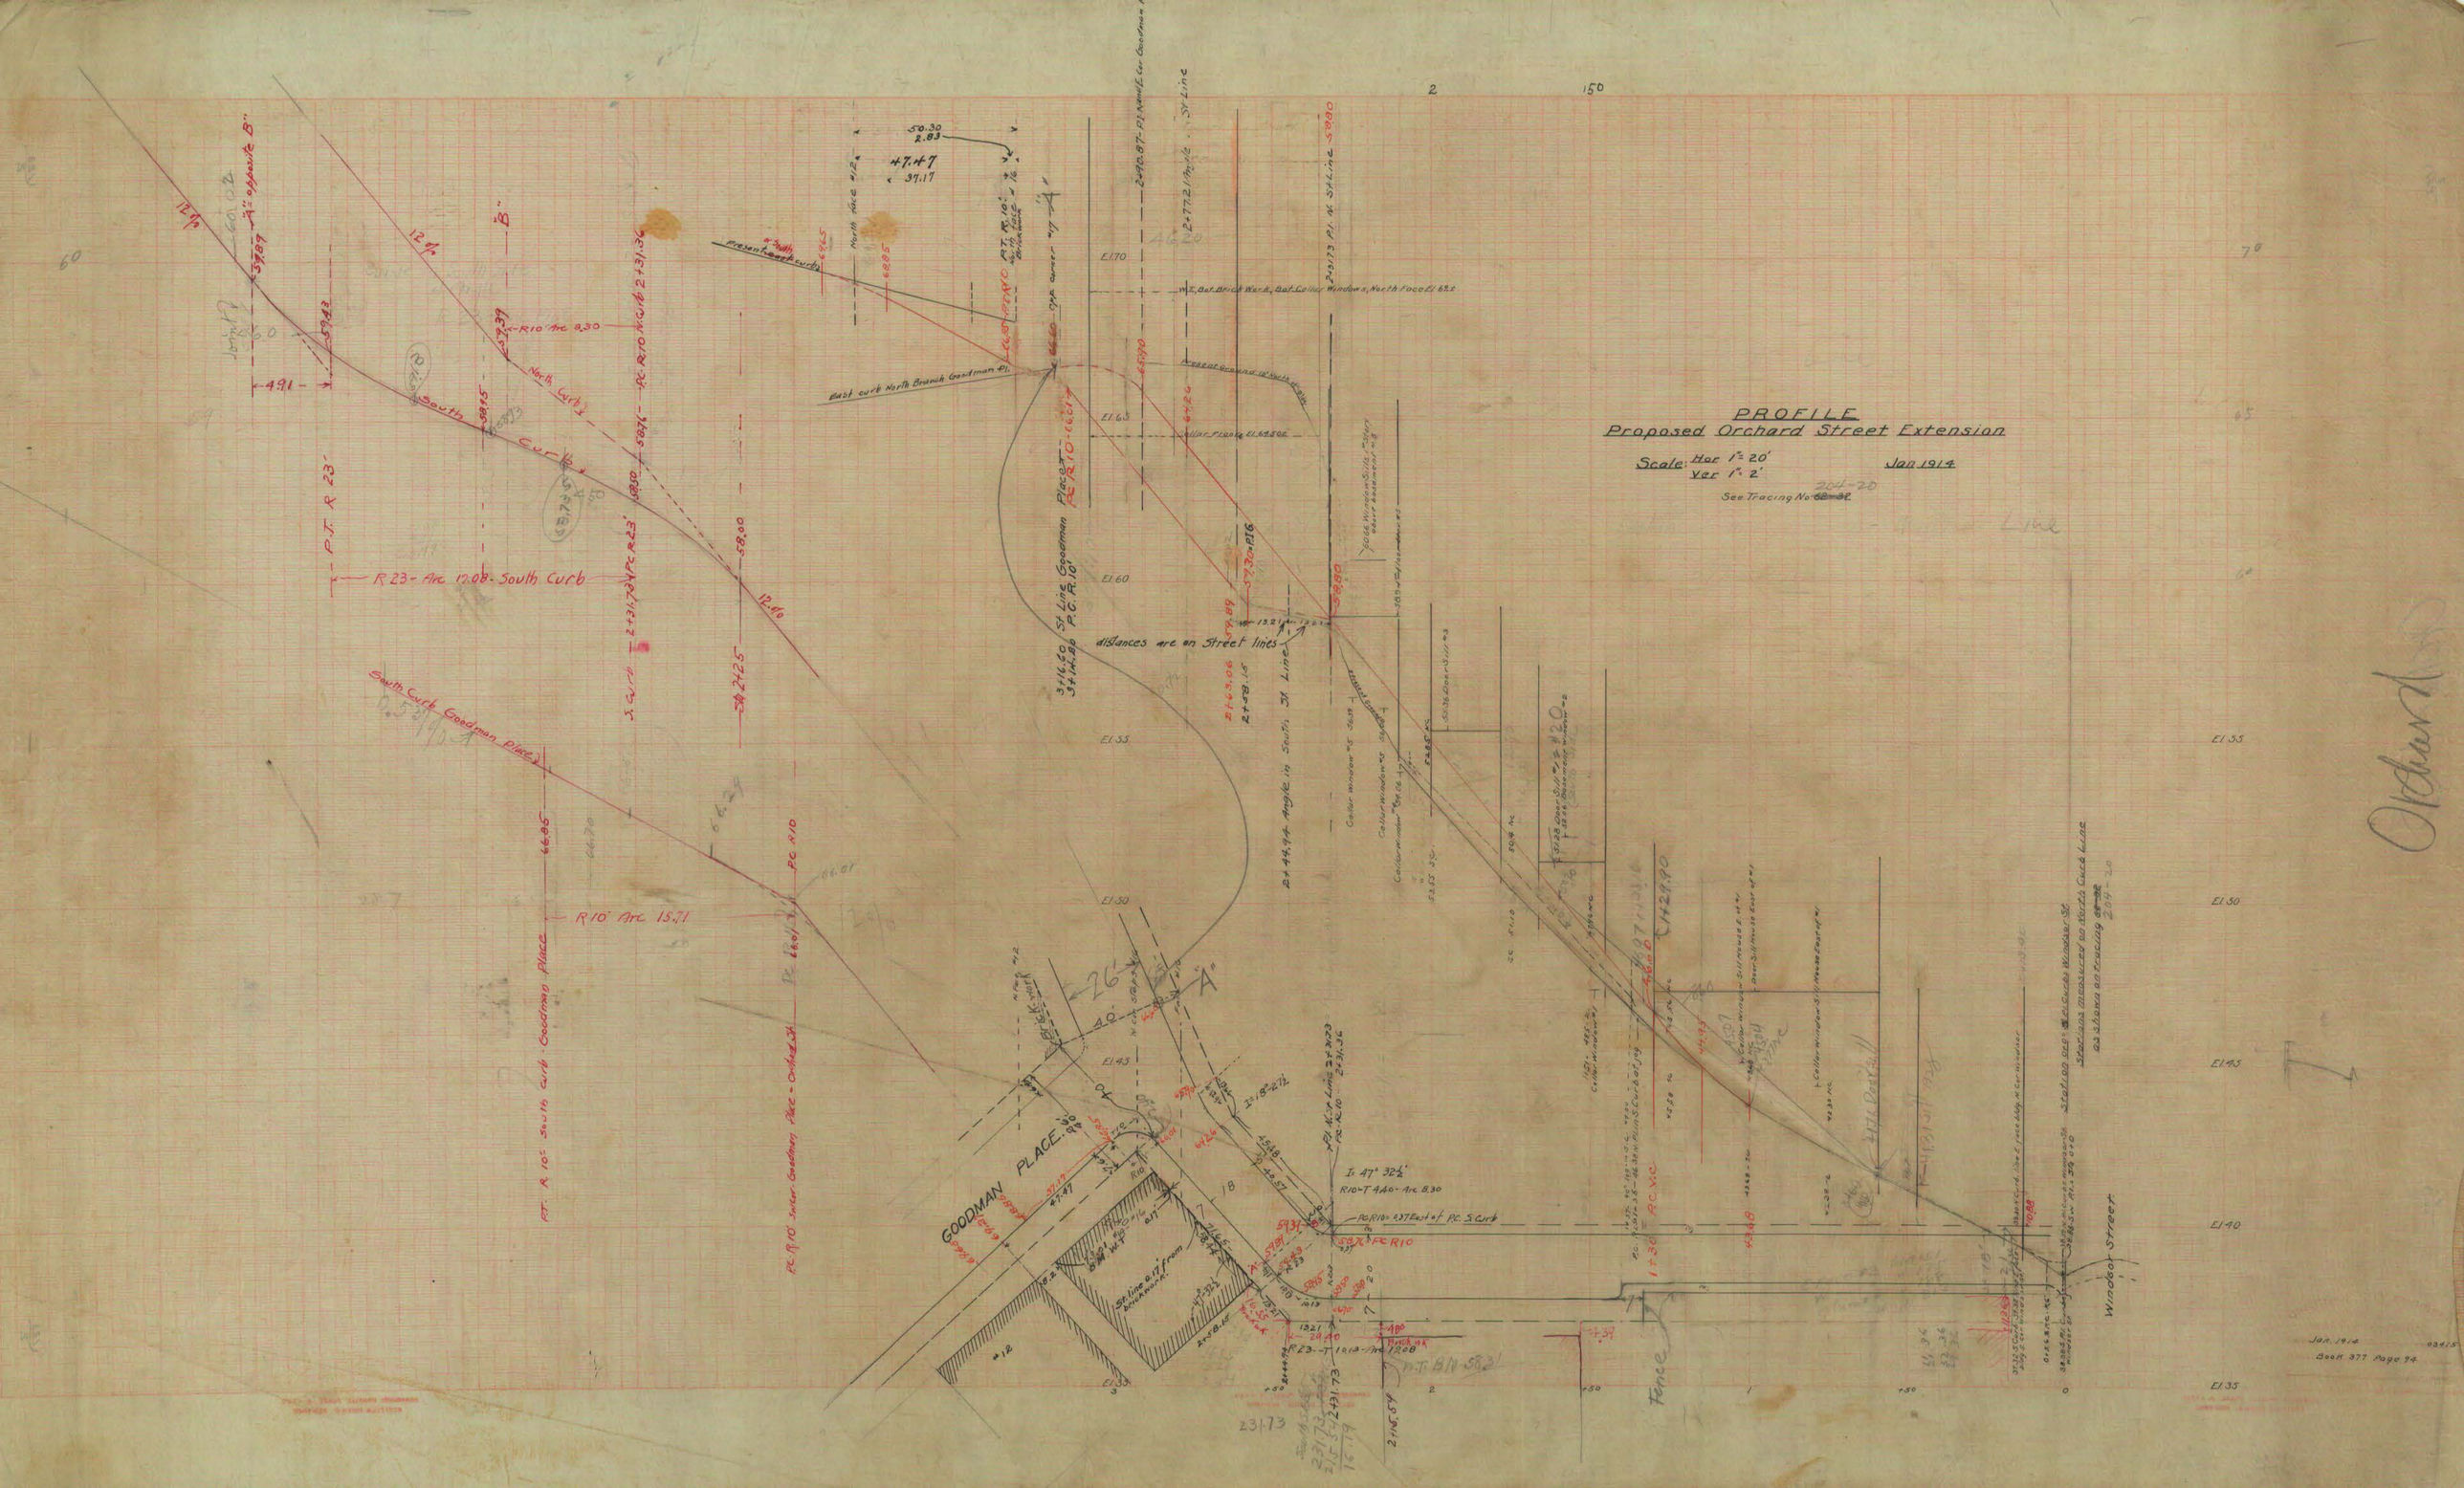
PROFILE
Proposed Orchard Street Extension
Scale: Hor 1" = 20'
Ver 1" = 2'
Jan 1914
See Tracing No 204-20
GOODMAN PLACE
Window Street
Jan. 1914
Book 377 Page 94