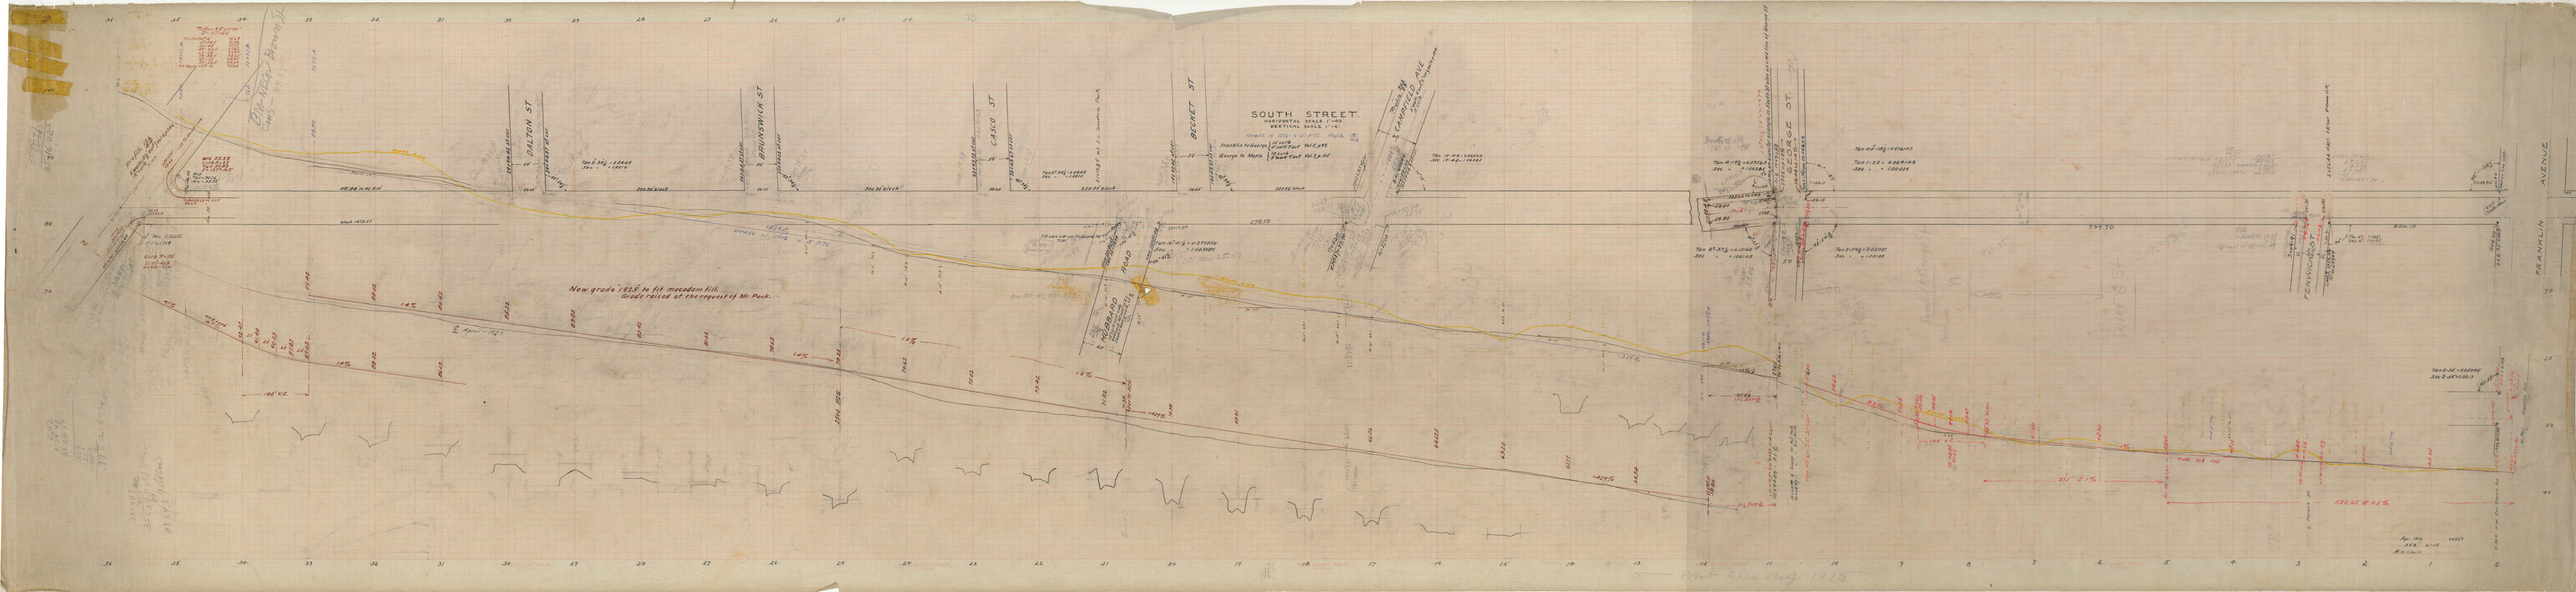
SOUTH STREET.
HORIZONTAL SCALE 1"=40'
VERTICAL SCALE 1"=4'
DALTON ST.
BRUNSWICK ST.
CASCO ST.
BECKET ST.
CHESTNUT AVE.
HUTCHINSON ST.
FRANKLIN AVENUE
New grade 1915 to fit macadam fill.
Grade raised at the request of Mr Peck.
E. April 1915