EDWARDS STREET

CURB PROFILE

MADE TO FIT NEW GRADE OF BRIDGE
OVER C.N.E.R.R. DEC. 1912

HORIZONTAL SCALE 1" = 20'
VERTICAL SCALE 1" = 2'

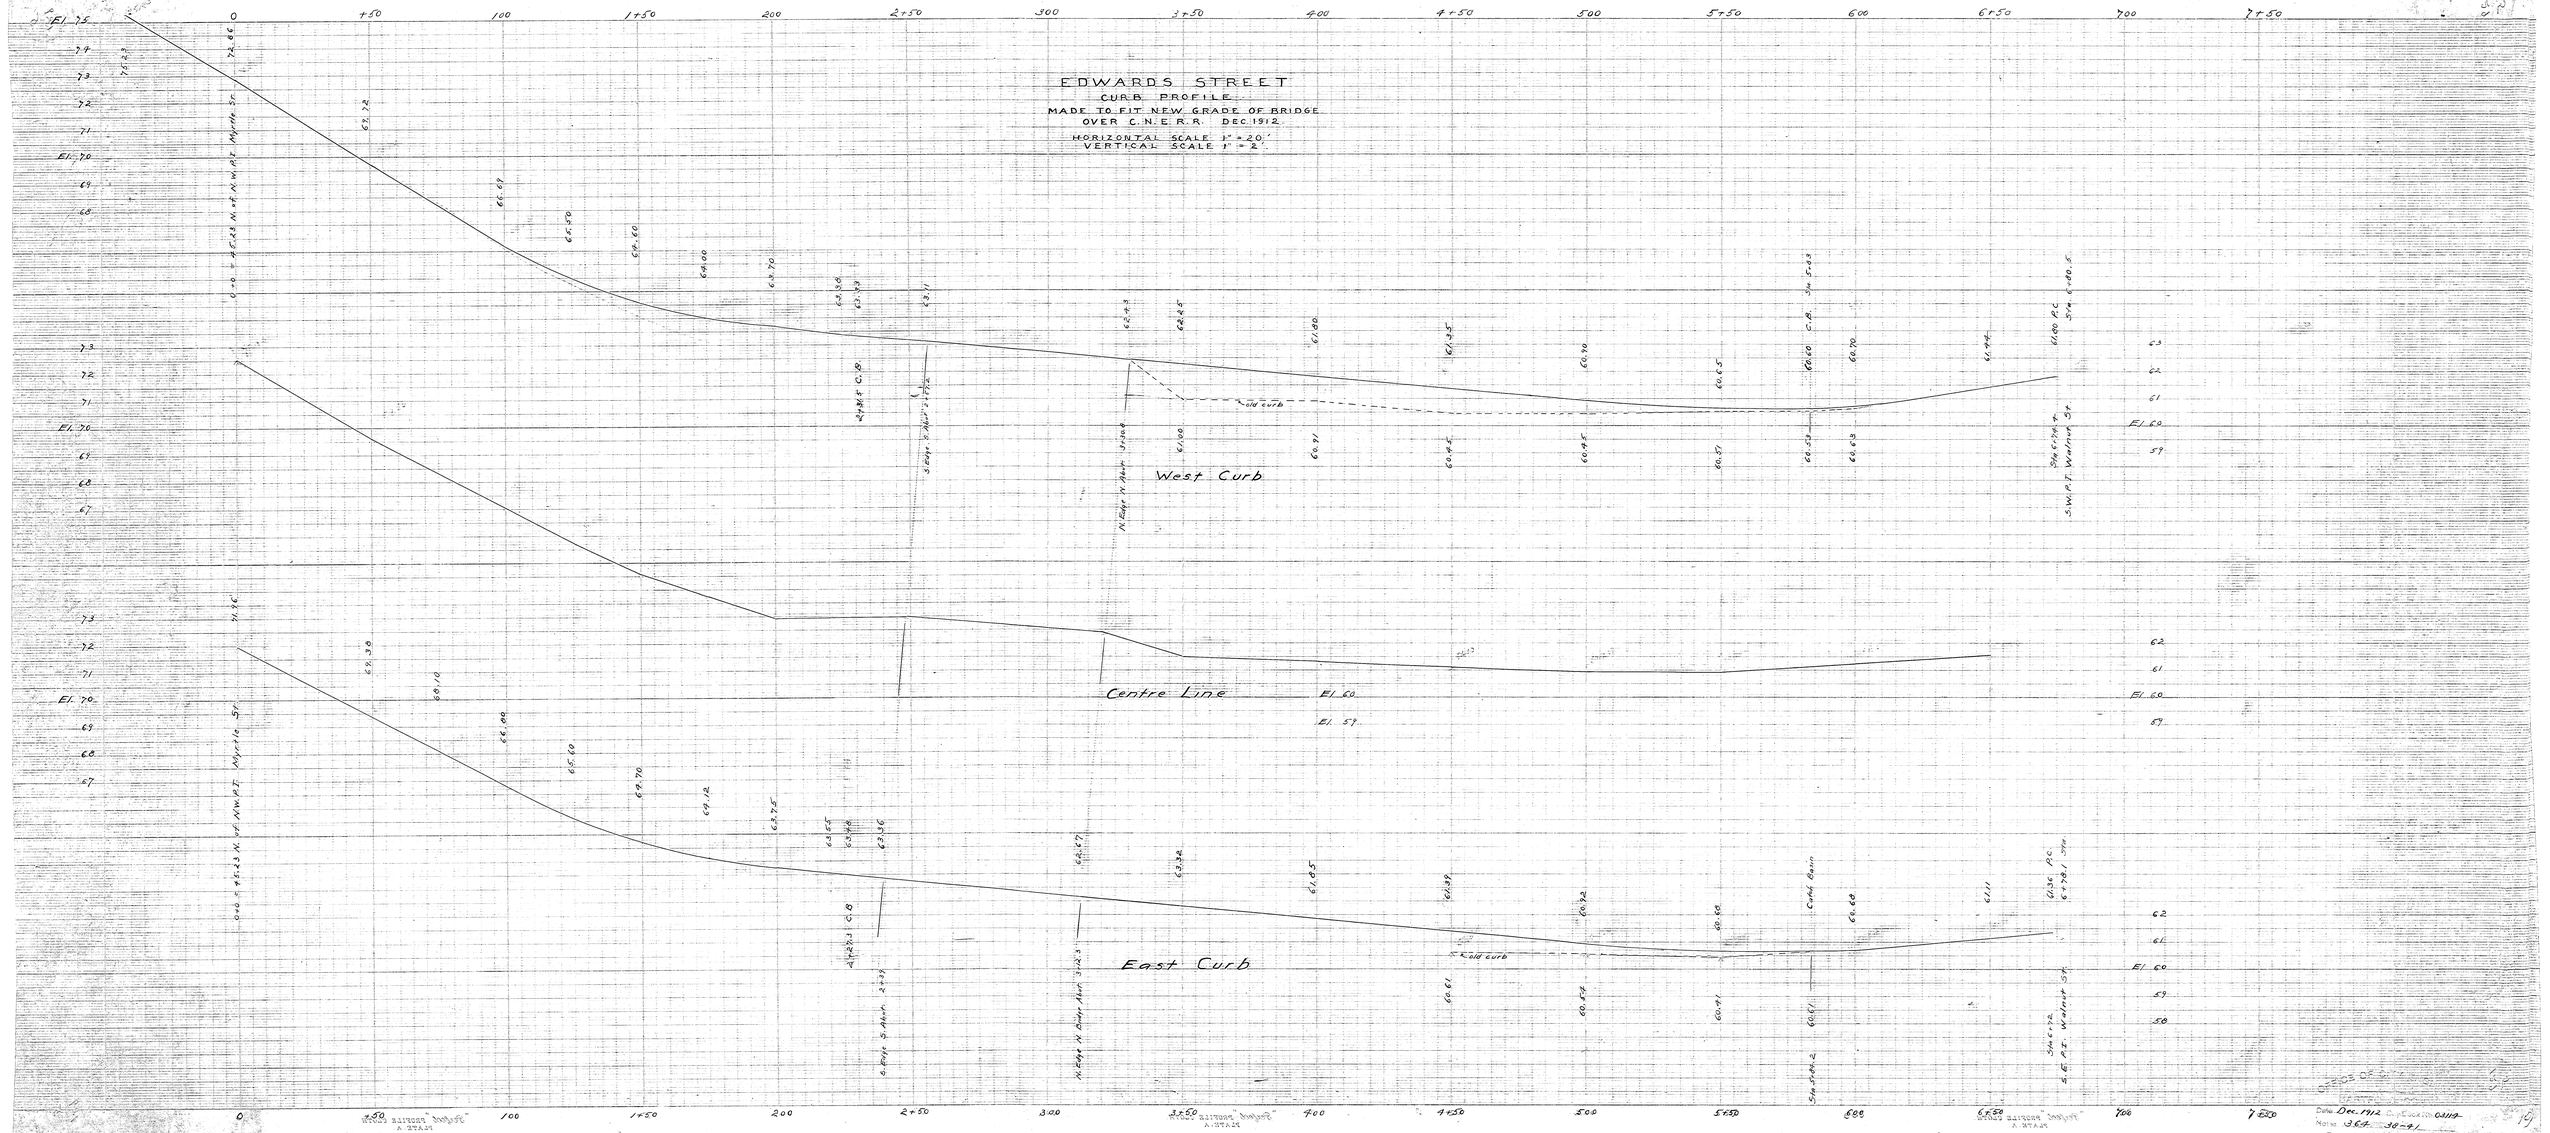

Date Dec. 1912
Note 3 Sh. 38-41
S.H. Clark