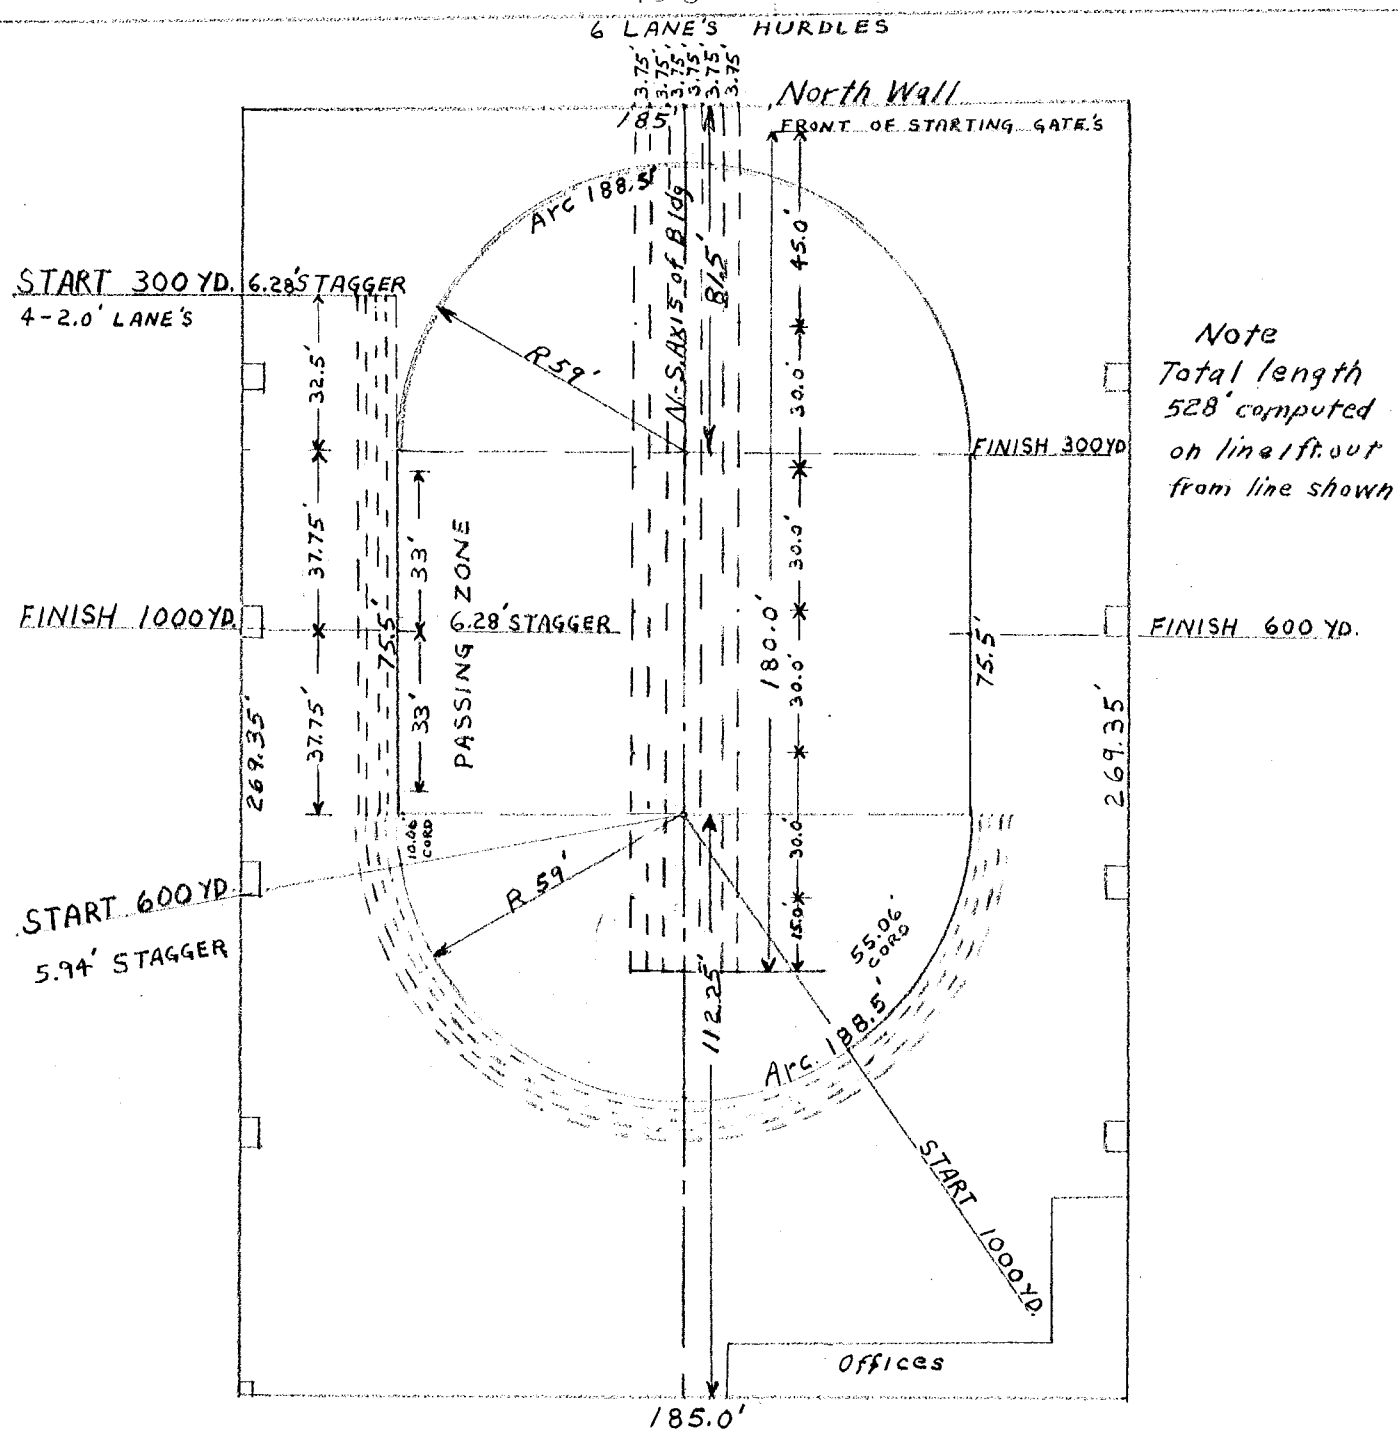

Note
Total length
528' computed
on line 1 ft. out
from line shown

N.

1/10 MILE RUNNING TRACK
IN
STATE ARMORY

CITY OF HARTFORD
DEPARTMENT OF ENGINEERING
SCALE-1" = 40' MARCH 1974
NOTES 779 L.C.R.