LAUREL ST
CAR AVE TO PARK RIVER BRIDGE

SCALE HOR. 1" = 20'
VER. 1" = 2'

Note:—
Stations measured on near Curb
Curb to Curb Rail Curb to Rail
Track Grades figured with reference to 6" Gutter
Roadway Profile Station 10 Pts.
Build 1' below adjusted Curb Elevation

Note: Tie - 168.0 ft. N. End Bridge Girder to
(1924) So. Curb Line Riverside St.
See Book 468 Page 126.

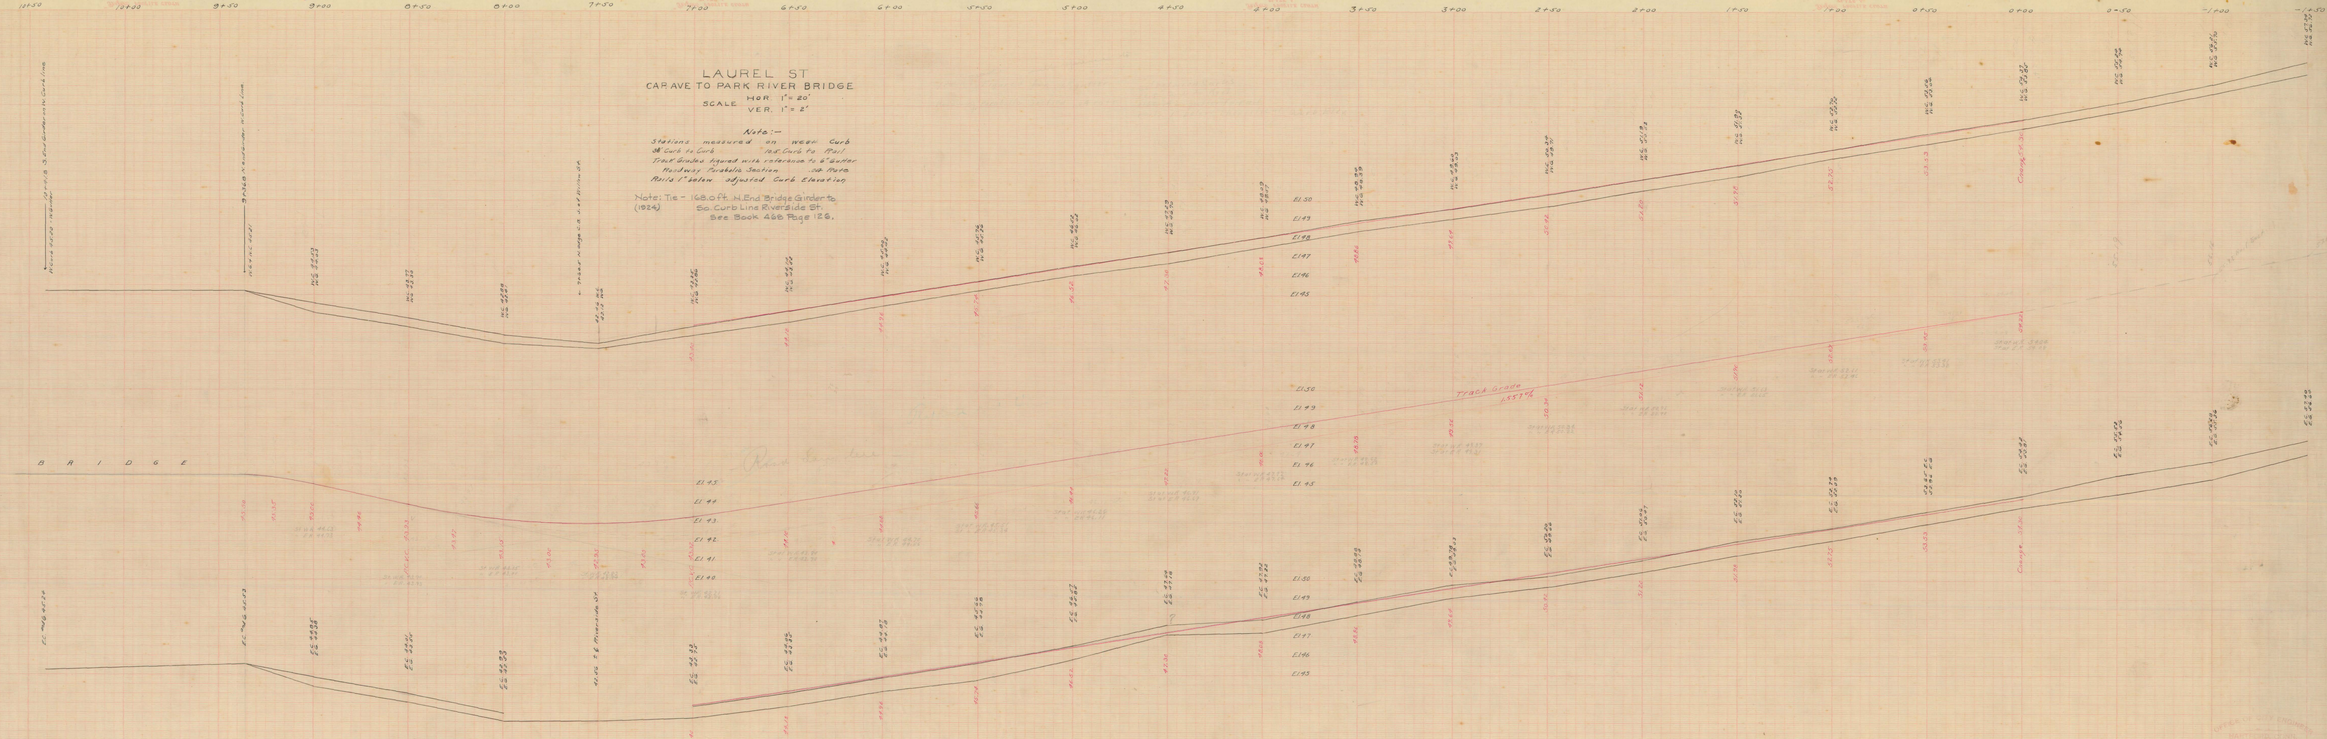

5/23/10 02880
3.14-104

5/23/10 02880
3.14-104