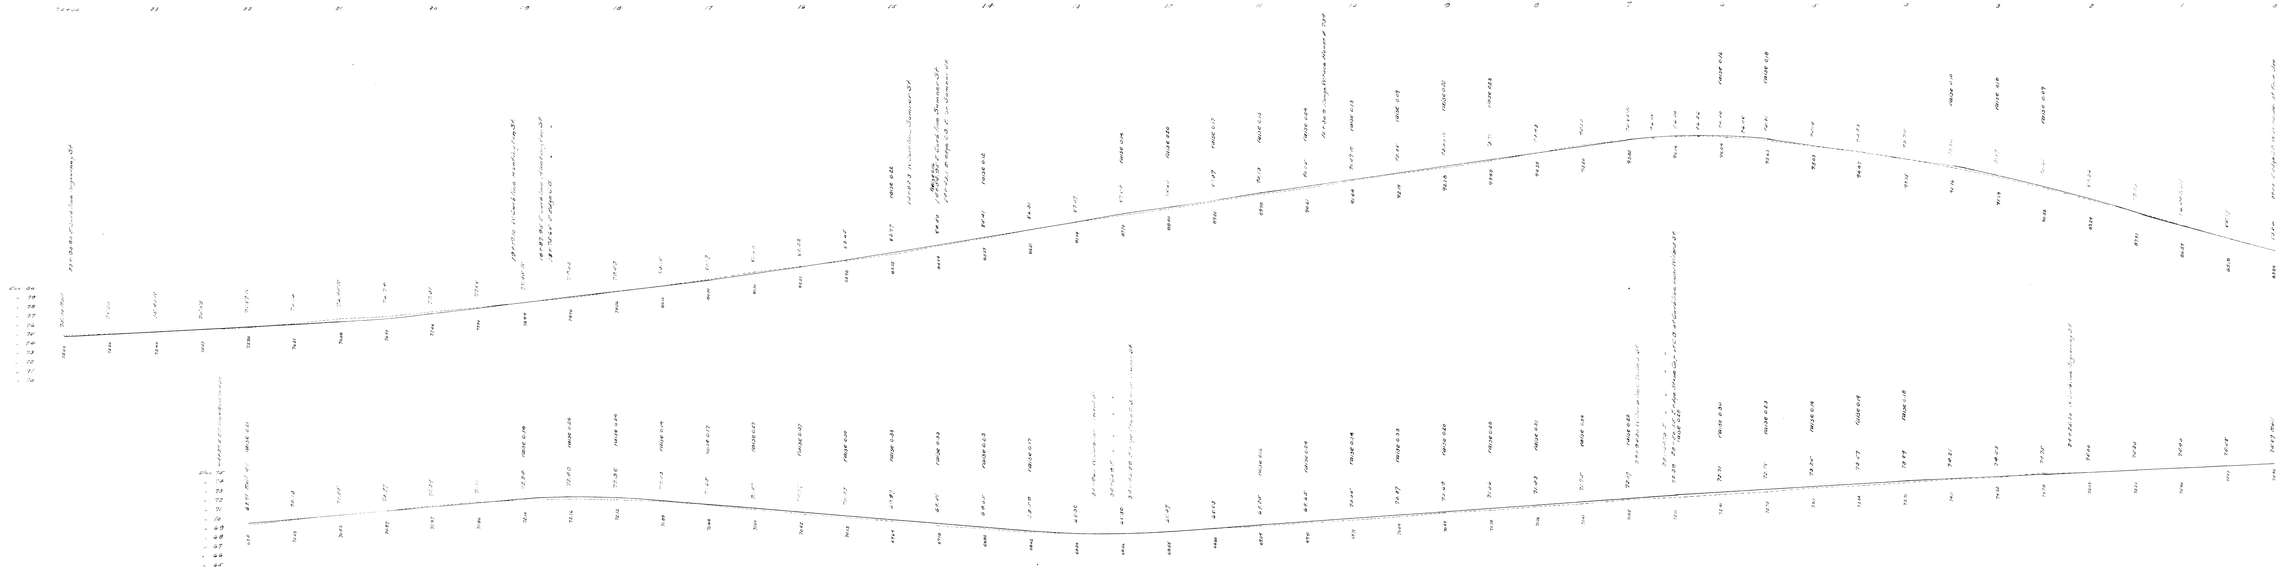

ASYLUM AVE
FARMINGTON AVE TO WOODLAND ST

Proposed Track Grades
June 1910

Scale — Hor 1" = 40'
Ver 1" = 4'

Note
Stations measured on north curb.
For Sections see Drawer N Sheet 8
Upper elevations and full line represent the new track grade
Lower " " " dotted " " " " old " " " (South Rail)

June 1910 12486

June 1910 12486