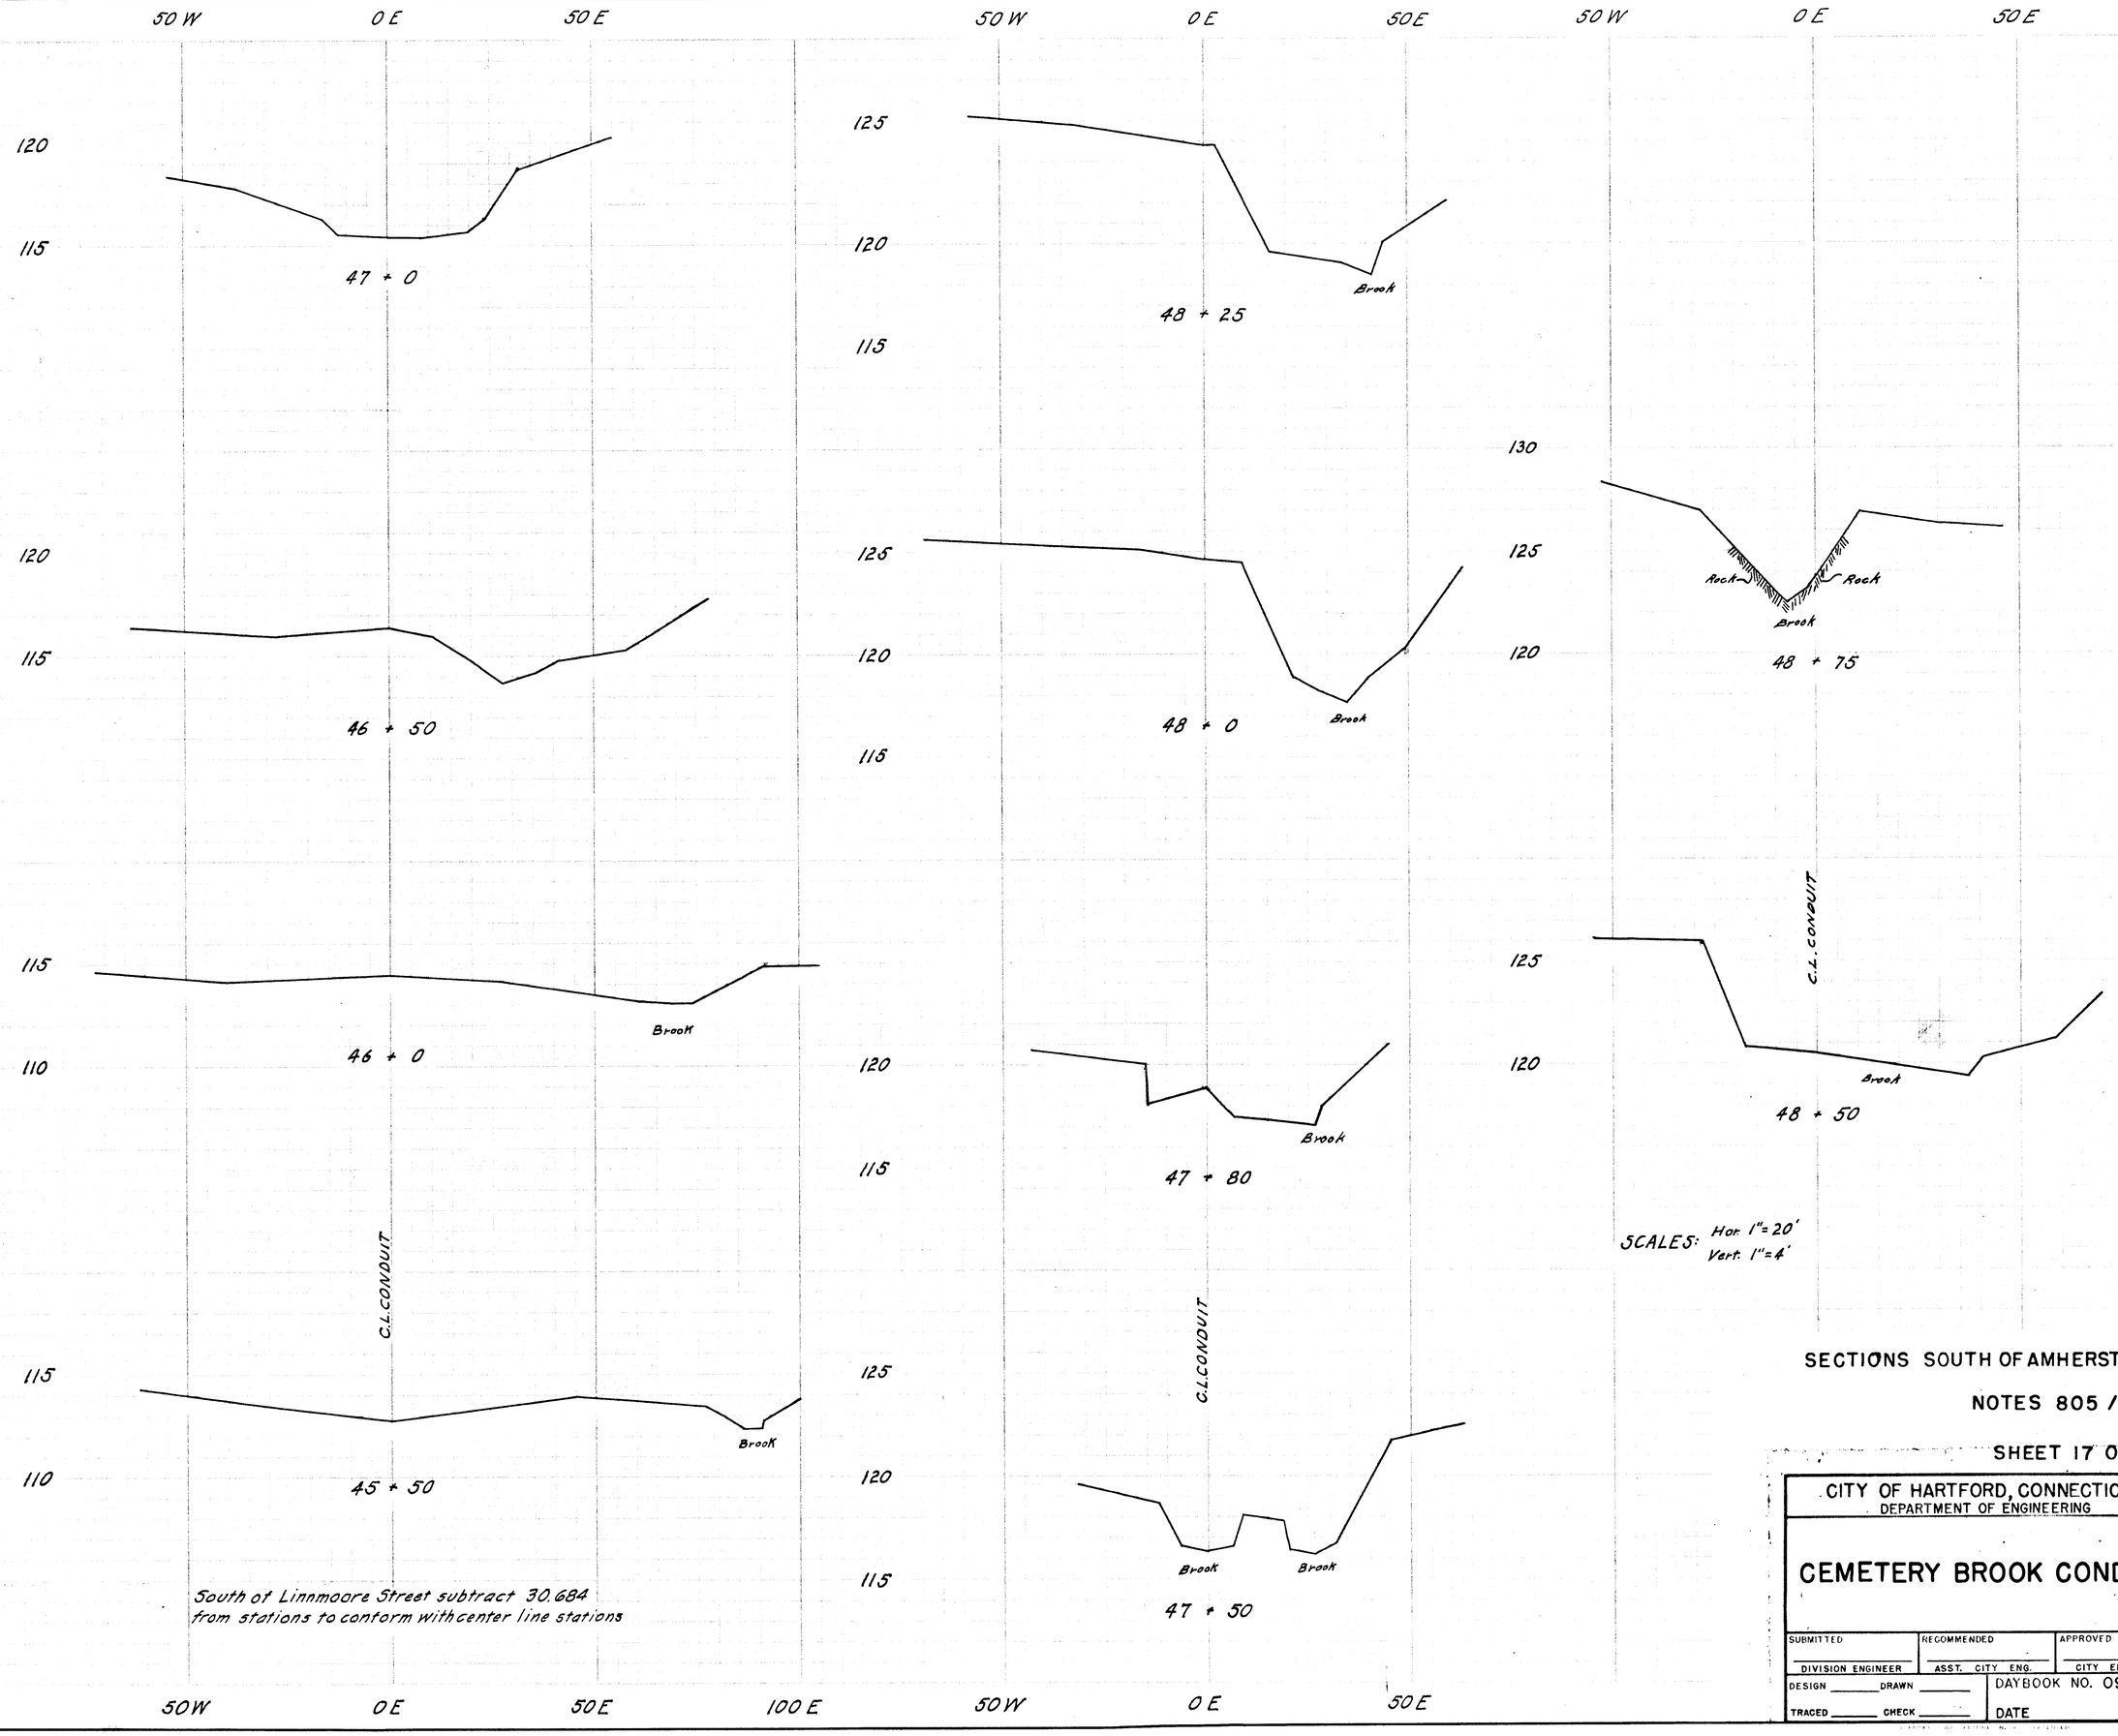

South of Linnmoore Street subtract 30.684 from stations to conform with center line stations

SCALES: Hor. 1" = 20'
Vert. 1" = 4'

SECTIONS SOUTH OF AMHERST ST.

NOTES 805 / 72

SHEET 17 OF

CITY OF HARTFORD, CONNECTICUT
DEPARTMENT OF ENGINEERING

CEMETERY BROOK CONDUIT

SUBMITTED	RECOMMENDED	APPROVED
DIVISION ENGINEER	ASST. CITY ENG.	CITY ENGINEER

DESIGN _____ DRAWN _____ DAYBOOK NO. 09430

TRACED _____ CHECK _____ DATE