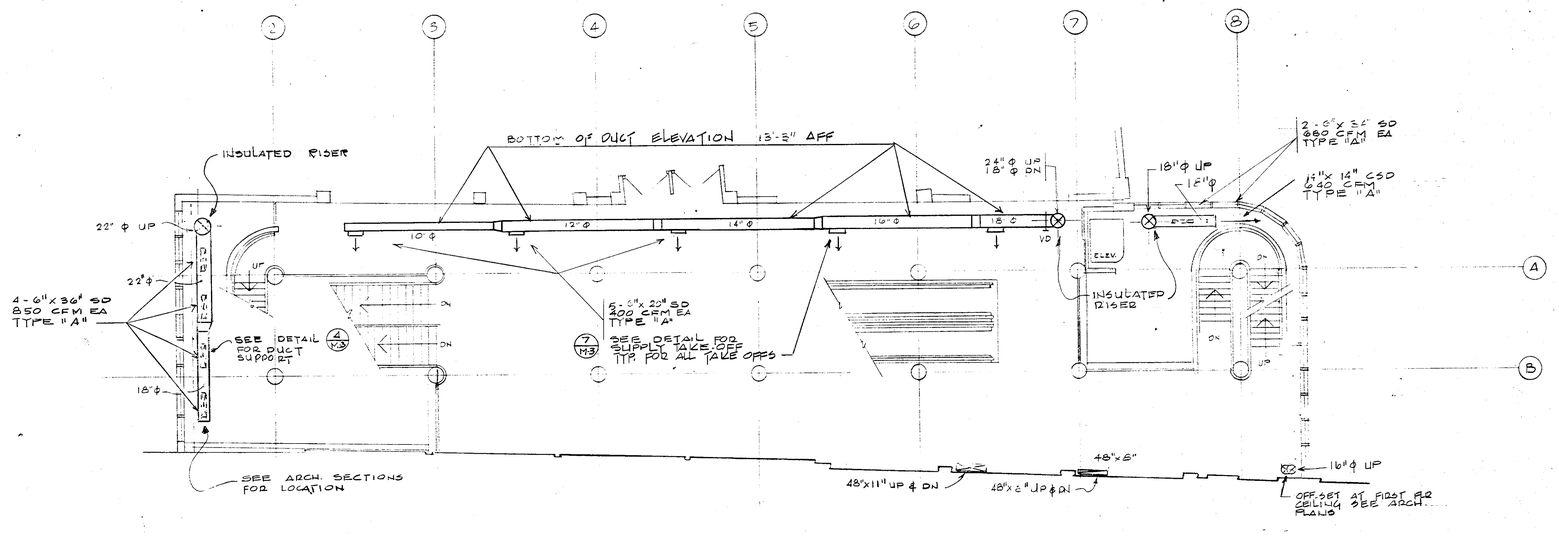

FIRST FLOOR PLAN (EL 73.285)

SCALE: 1/8" = 1'-0"

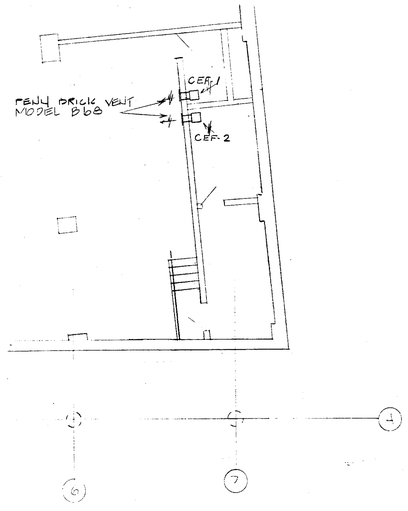

SUB-BASEMENT FLOOR PLAN (EL 47.140)

SCALE: 1/8" = 1'-0"

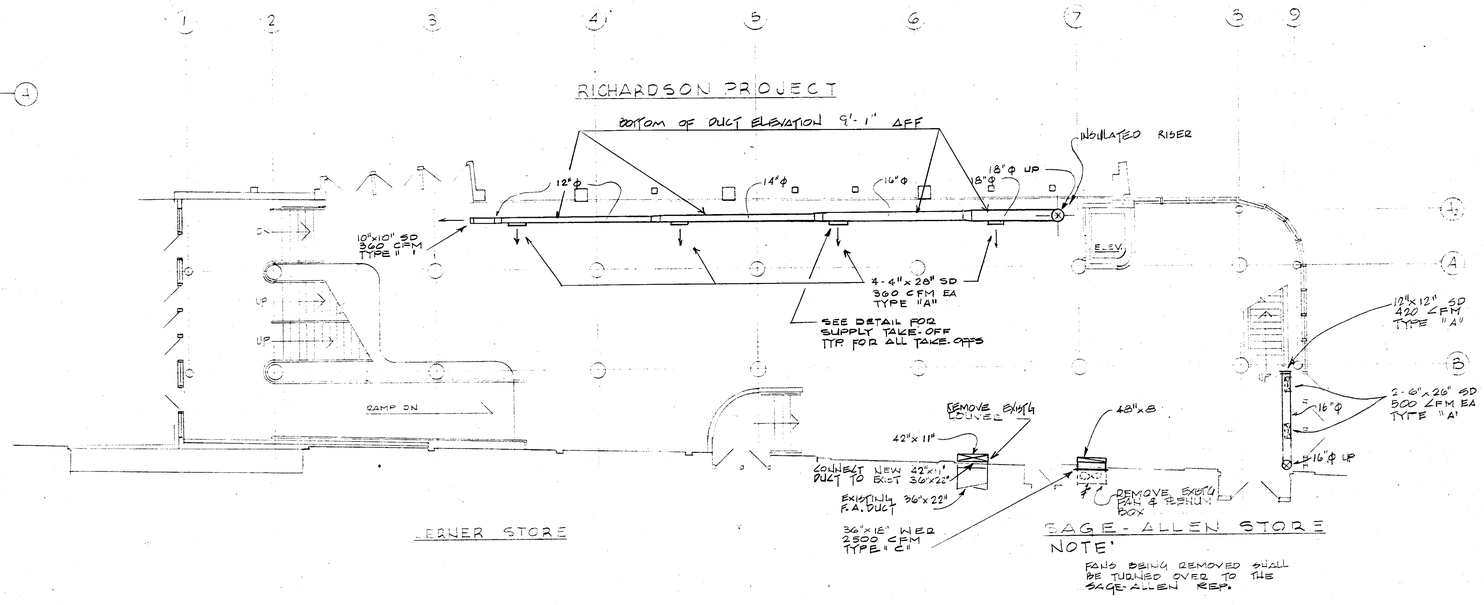

NOTE:

FANS BEING REMOVED SHALL BE TURNED OVER TO THE SAGE-ALLEN REP.

GROUNDFLOOR PLAN (EL 59.720 / 63.685)

SCALE: 1/8" = 1'-0"

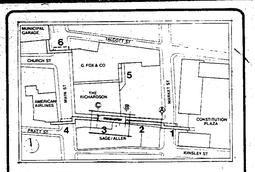

Key Plan

Numbers Indicate Walk System Segments

N

Issue Dates Prior to Full Release

Date of issue	Is this identical to prints of last issue Yes	No	Issued to	Use restrictions
7/24/79		N/A	BIDDERS	FOR BIDDING SEE MECH

Use and Interpretation of This Drawing

[illegible]

THE RELEASE STATUS OF THIS DRAWING is indicated by the stamped following the checkboxes below to which the Architect has placed an "X" on a date.

☐ TRACEES PROFIT - NO PART OF THIS DRAWING IS RELEASED BY ARCHITECT FOR CONSTRUCTION PURPOSES.

The above two lines are repeated by the appropriate below in this block of a dated signature of a member of the Architect's staff.

☒ PARTIAL RELEASE - ONLY TO THE EXTENT NOTED HEREON, PARTS OF THIS DRAWING ARE RELEASED BY ARCHITECT FOR CONTRACT - PURPOSES.
By ..... JULY 24 19 79
Date is the Partial Release

☒ FULL RELEASE - THIS DRAWING HEREBY IS FULLY RELEASED BY THE ARCHITECT FOR PURPOSES OF CONSTRUCTION & BEL INSURE HELD
By ..... AUGUST 15 19 79

Revisions after Partial or Full Release

Mark	Date	Nature of revisions	Quantity so marked

Construction Manager
Cronin Construction Services Corporation
Box 14510 Barry Square Station
Hartford, Ct. 06114 203/278-1540

STATE OF CONNECTICUT — KOTON, ALLEN & ASSOCIATES, INC. — CORPORATE PRACTICE OF ENGINEERING — No. 193

Mechanical Engineers
Koton, Allen & Associates, Inc.
510 Cottage Grove Road
Bloomfield, Ct. 06002 203/243-1701

Landscape Architect
Johnson & Dee
Brownstone Court
Avon, Ct. 06001 203/678-0669

STATE OF CONNECTICUT — IRWIN JOSEPH HIRSCH — No. 1074 — REGISTERED ARCHITECT

PLANS PREPARED BY
IJH ARCHITECTS
IRWIN JOSEPH HIRSCH & ASSOCIATES, INC.
291 FARMINGTON AVE. / FARMINGTON, CT. 06032
203/677-0273

HEATING, VENTILATING AND AIR CONDITIONING FLOOR PLANS

Hartford Walk System - Mixmaster

Hartford, Connecticut

Project Number	Drawing Number
IJH-210-II	M-1
Scale 1/8" = 1'-0"	