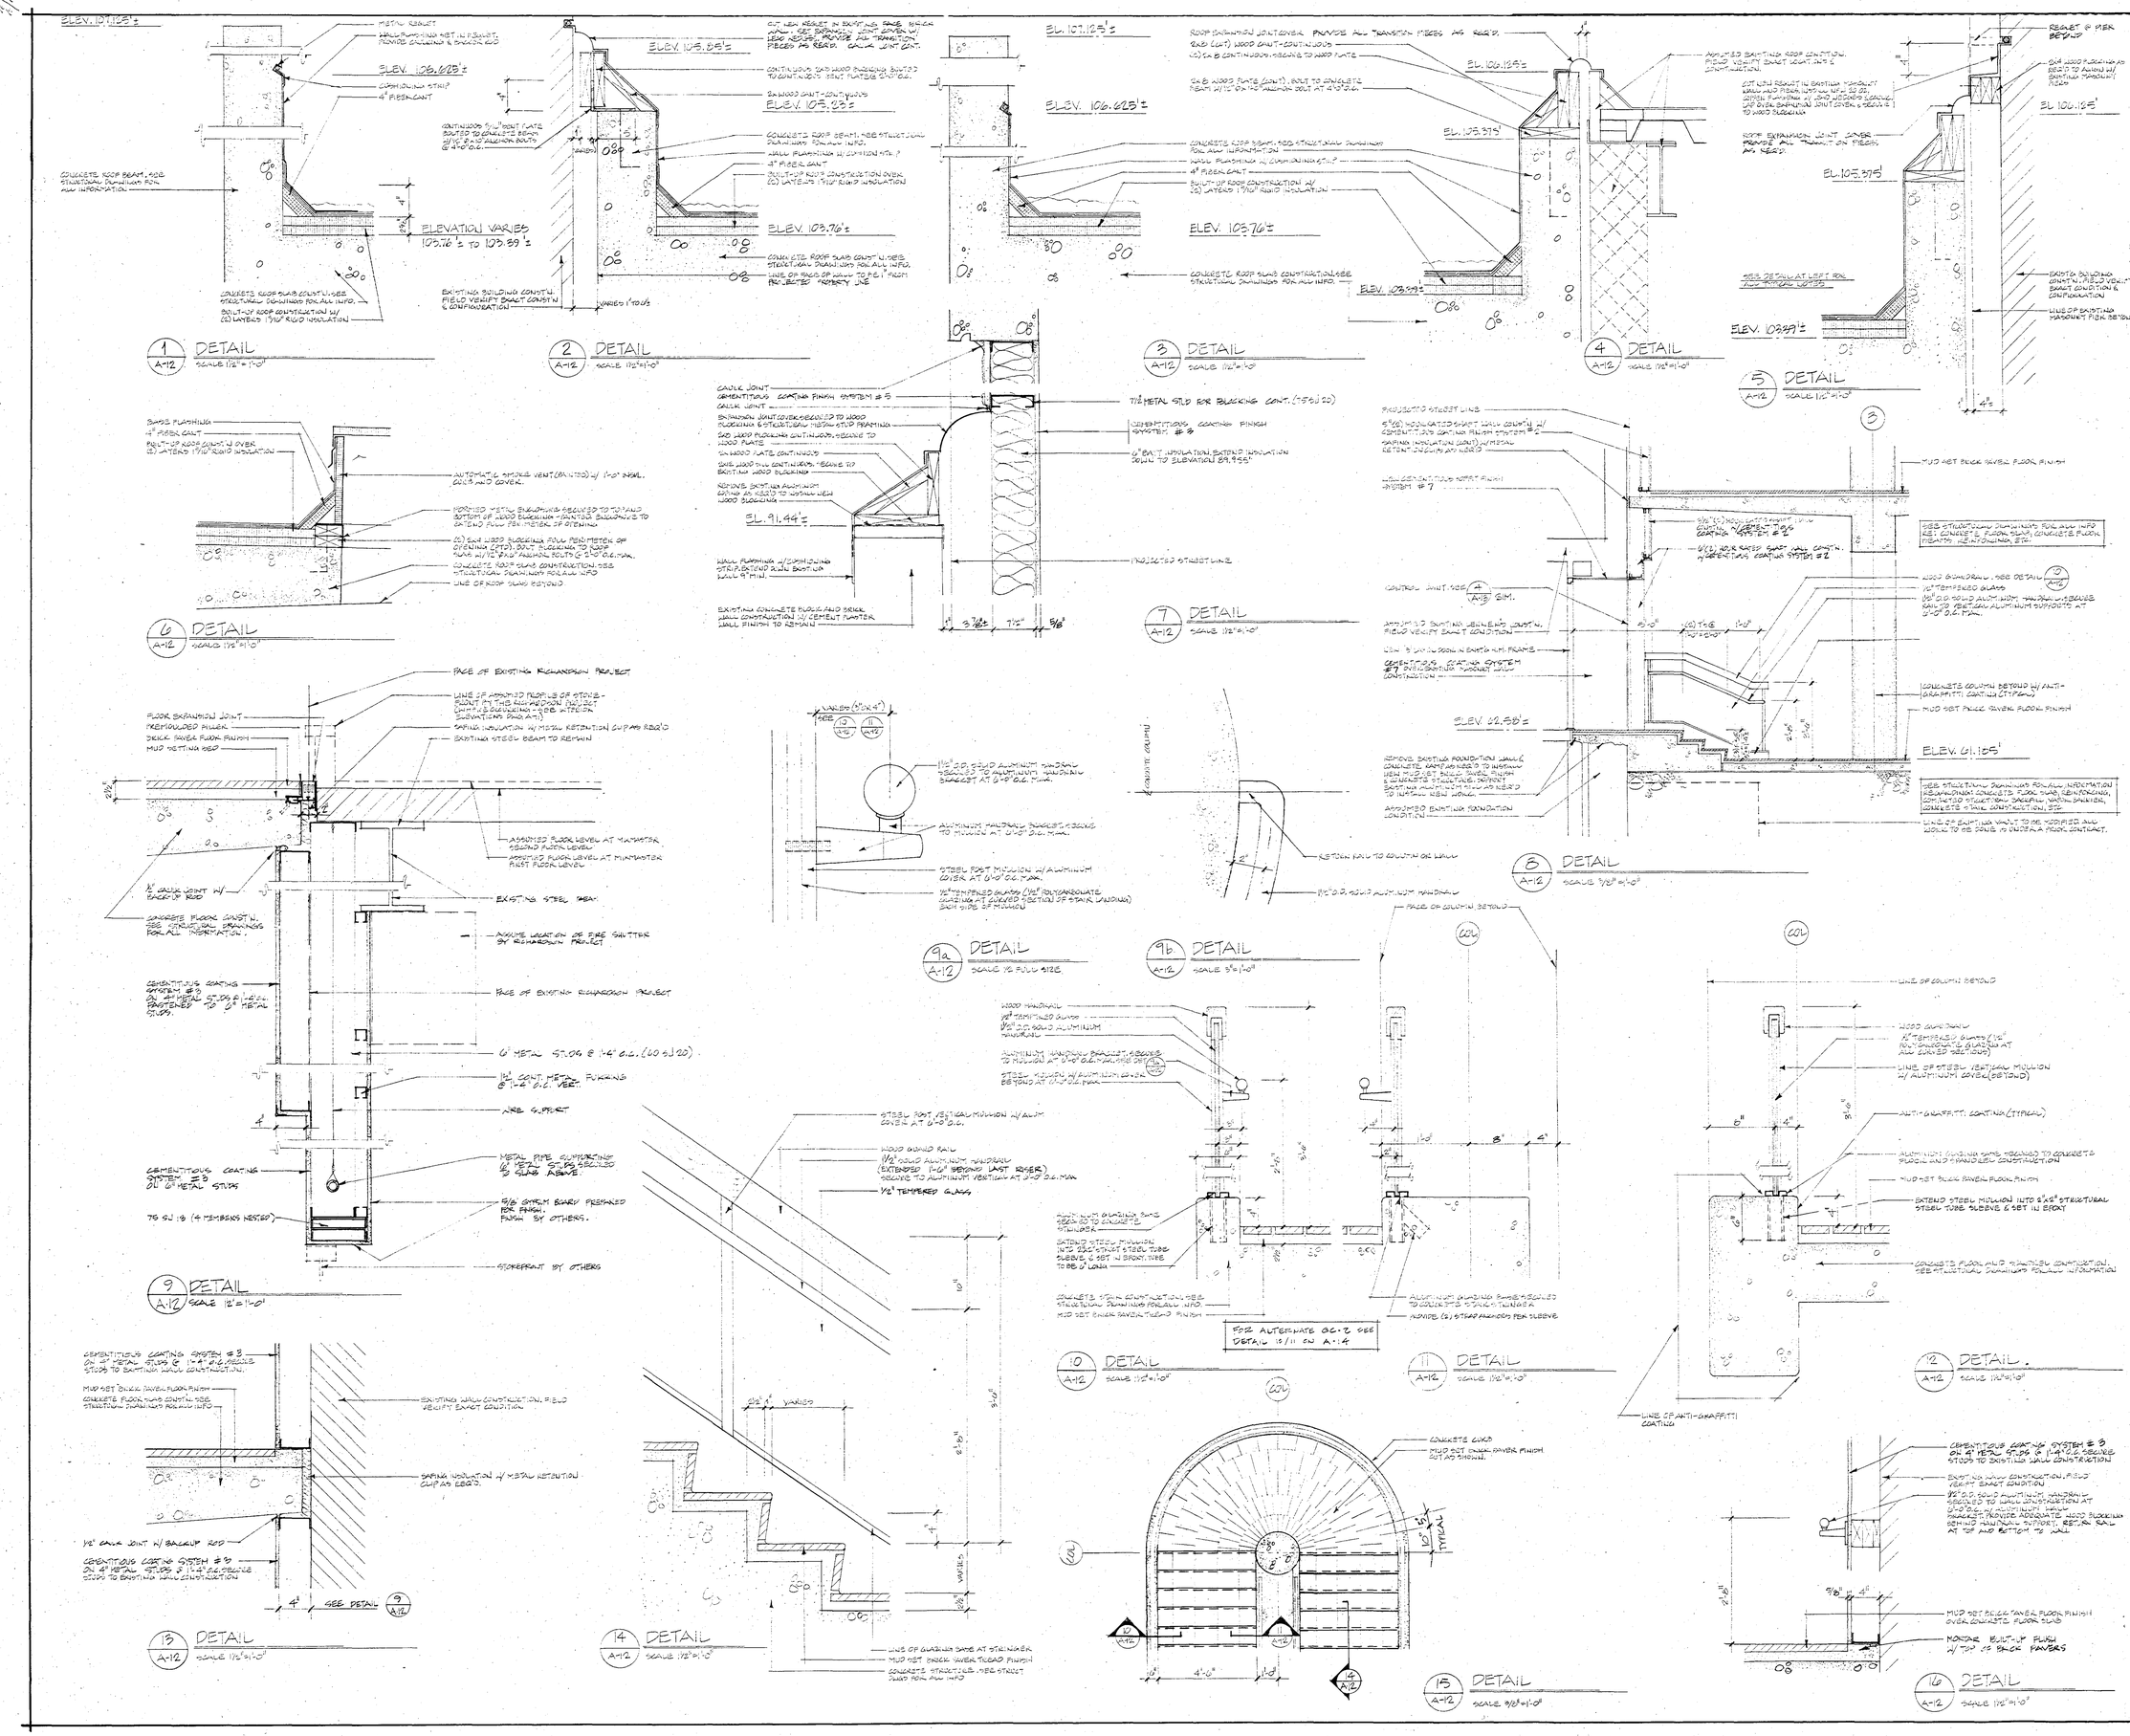

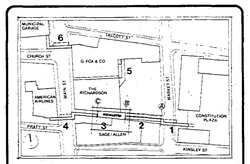

Key Plan

Numbers Indicate Walk System Segments

N

Issue Dates Prior to Full Release

Date of issue	Is this identical to prints of last issue Yes	No	Issued to	Use restrictions
7/27/79		N/A	BIDDERS	FOR BIDDING PURPOSES ONLY

Use and Interpretation of This Drawing

1. Except as may be otherwise shown or noted, work not completely delineated herein is to be in accordance with the applicable legend for construction of the same material, and subject to the same requirements, as work that is shown similarly or in greater detail elsewhere on this or other drawings furnished for this Project by the Architect.

2. AFTER EXECUTION OF THE CONSTRUCTION CONTRACT applicable to work indicated herein, except as may be otherwise shown or noted, each issue of this Drawing is understood to be a "Change" from the previous issue of this Drawing, and "Change" is a Minor Change in the work, or both, to supersede previous issue of this Drawing in instances of conflict. Without further action this Drawing will become a Contract Document when a title is used in the notation in the lower left hand corner within the period established by the Construction Contract for issuance of Change Orders, and shall be interpreted in accordance with the General Conditions of the Contract, AIA Document A201, Part III, (Reference: General Conditions Paragraphs 1.1.1, 1.1.4, 12.2.1, 12.2.2 and 12.4.1).

3. THE RELEASE STATUS OF THIS DRAWING is indicated by the statement following the "Overall" line below in which the Architect has placed an "X" or a "✓".

☐ "PROGRESS PRINT" - NO PART OF THIS DRAWING IS RELEASED BY ARCHITECT FOR CONSTRUCTION PURPOSES.

(The above two lines are voided by the appearance below in this block of a dated signature of a member of the Architect's staff).

☒ "PARTIAL RELEASE" - ONLY TO THE EXTENT NOTED HEREON, PARTS OF THIS DRAWING ARE RELEASED BY ARCHITECT FOR CONSTRUCTION PURPOSES.
By. . . . . JULY 21, 1977
(Date of First Partial Release)

☒ "FULL RELEASE" - THIS DRAWING HEREBY IS FULLY RELEASED BY THE ARCHITECT FOR PURPOSES OF CONSTRUCTION OF THIS PROJECT ONLY.
By. . . . . OCTOBER 10, 1977

Revisions after Partial or Full Release

Mark	Date	Nature of revisions	Quantity so marked

Construction Manager
Cronin Construction Services Corporation
Box 14510 Barry Square Station
Hartford, Ct. 06114 203/278-1540

Mechanical Engineers
Koton, Allen & Associates, Inc.
510 Cottage Grove Road
Bloomfield, Ct. 06002 203/243-1701

Landscape Architect
Johnson & Dee
Brownstone Court
Avon, Ct. 06001 203/678-0669

PLANS PREPARED BY
IJH ARCHITECTS
IRWIN JOSEPH HIRSCH & ASSOCIATES, INC.
391 FARMINGTON AVE. / FARMINGTON, CT. 06032
203/677-0273

MISCELLANEOUS DETAILS

Hartford Walk System - Mixmaster

Hartford, Connecticut

Project Number	Drawing Number
IJH-210-II	A-12
Scale: AS NOTED	