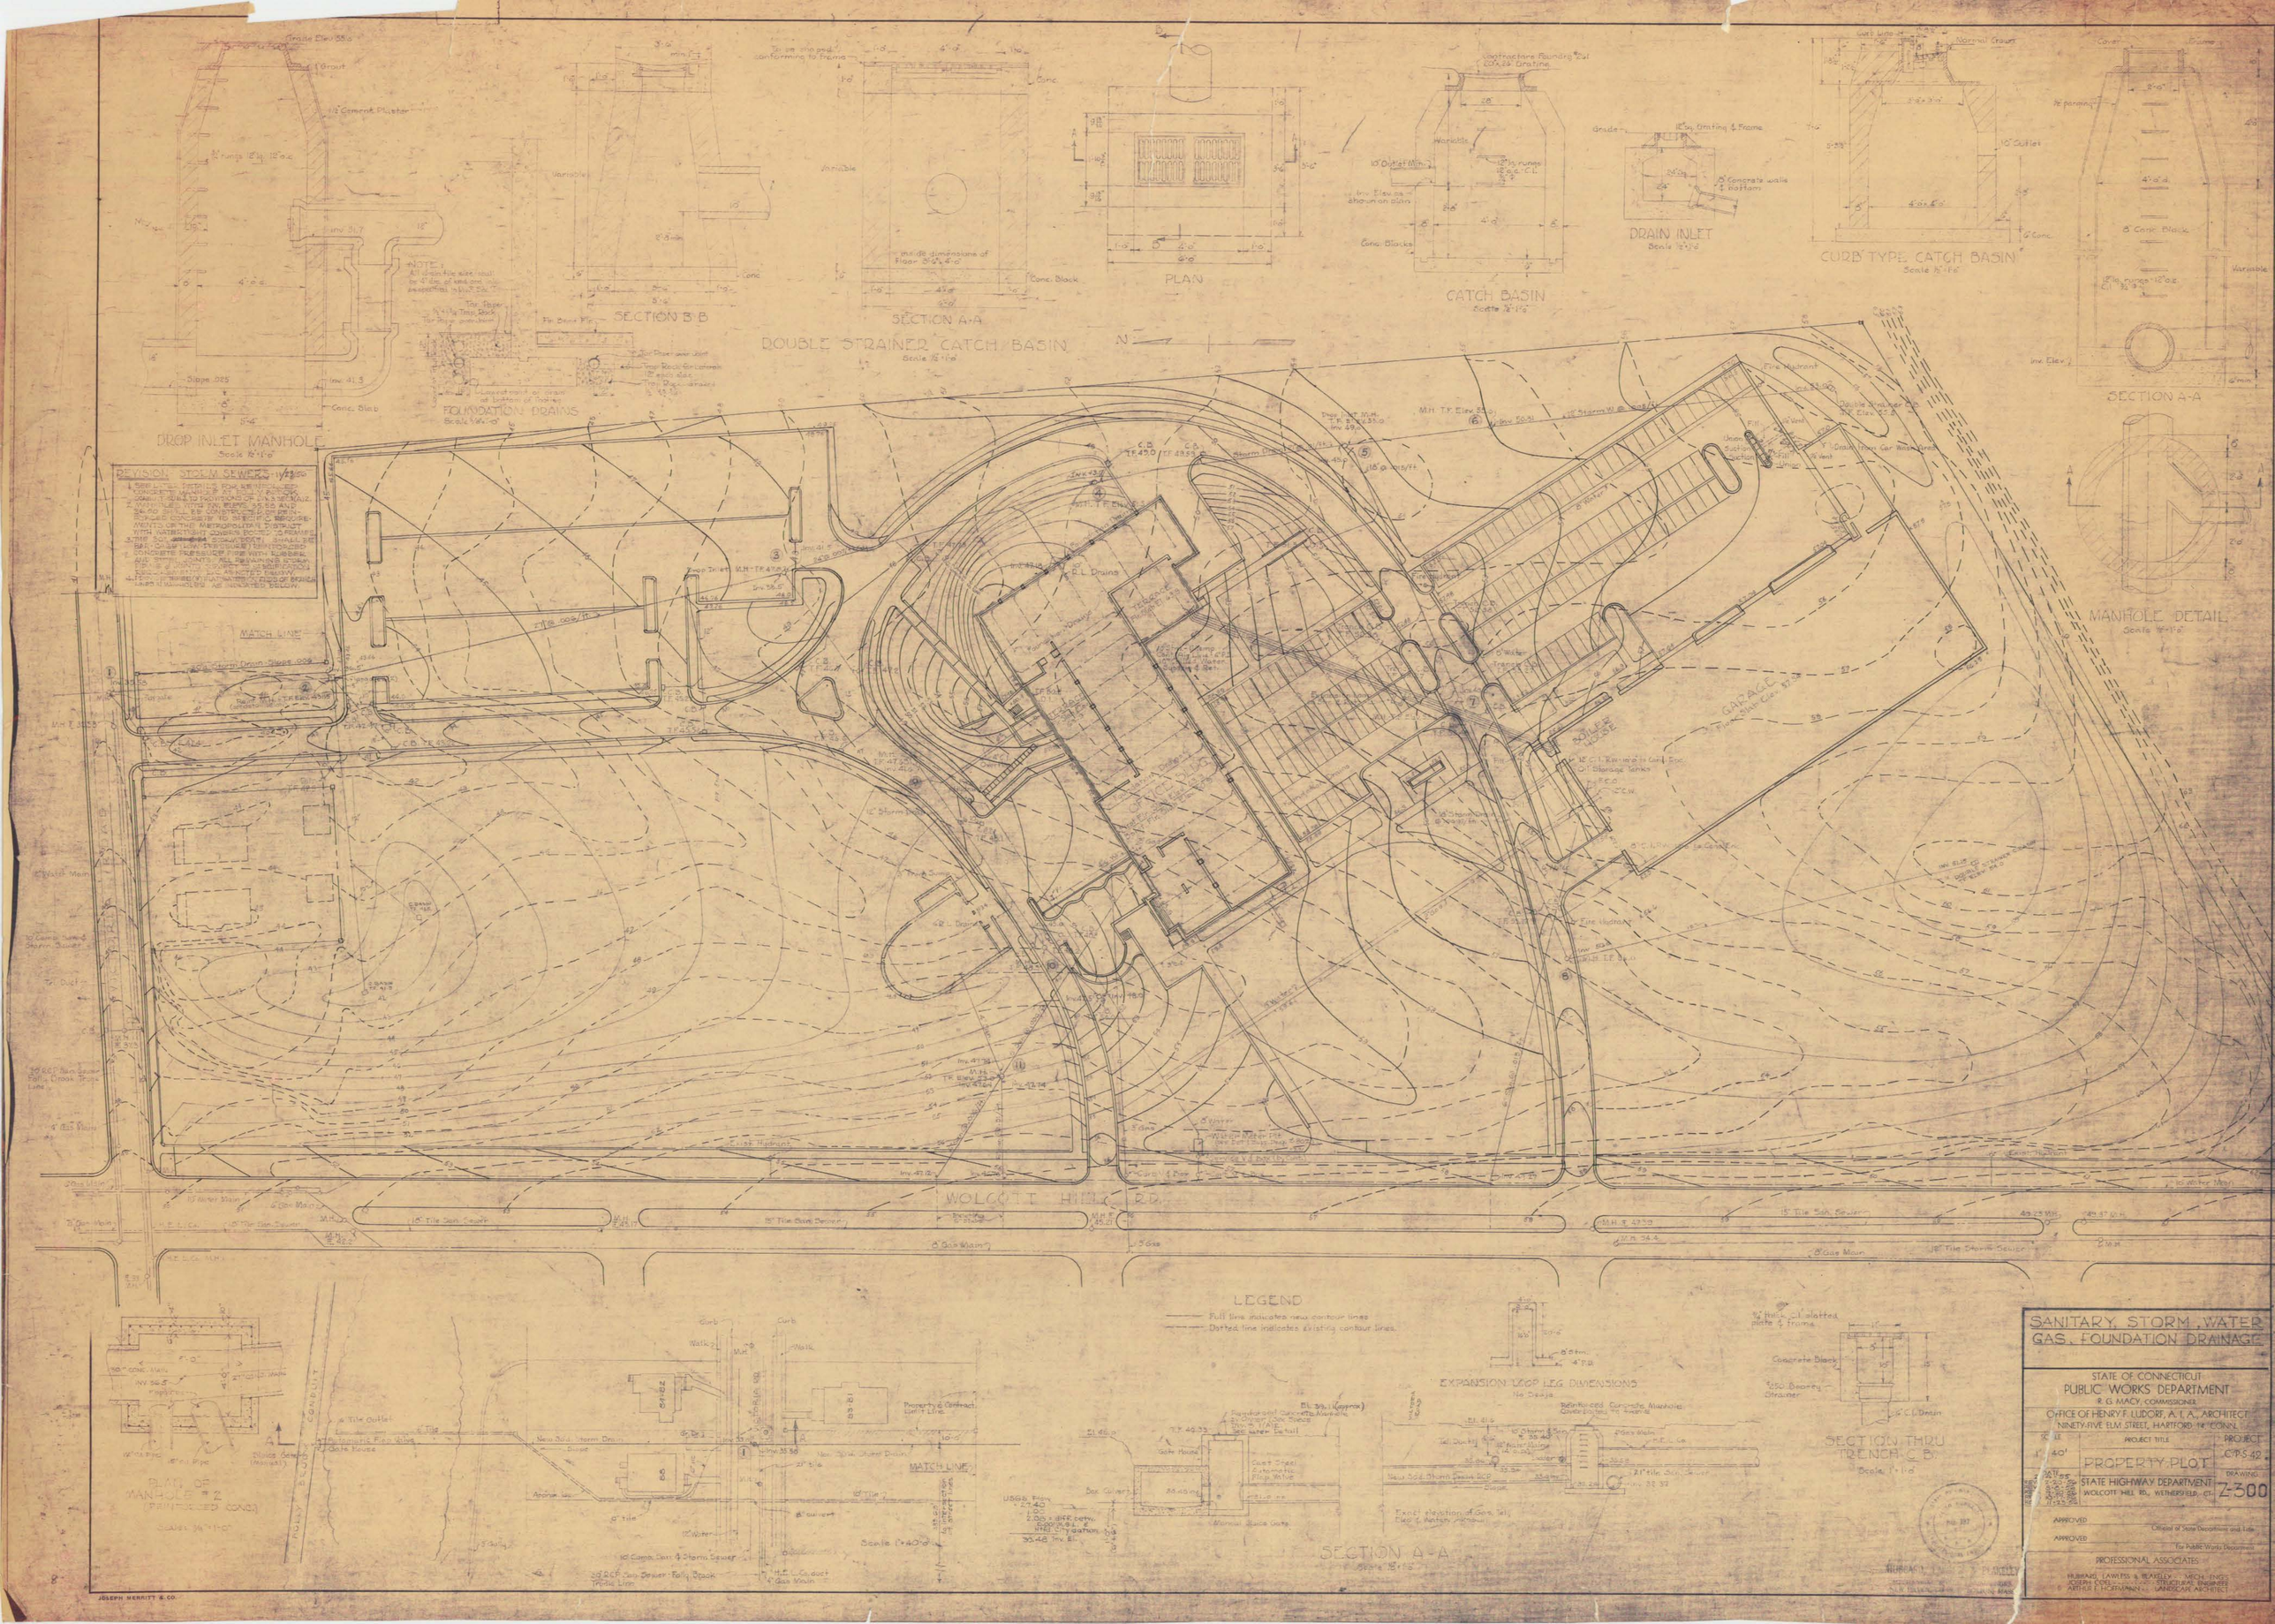
DROP INLET MANHOLE
Scale 1/8"=1'-0"
SECTION B-B
SECTION A-A
DOUBLE STRAINER CATCH BASIN
Scale 1/2"=1'-0"
PLAN
CATCH BASIN
Scale 1/2"=1'-0"
DRAIN INLET
Scale 1/2"=1'-0"
CURB TYPE CATCH BASIN
Scale 1/2"=1'-0"
SECTION A-A
MANHOLE DETAIL
Scale 1/2"=1'-0"
FOUNDATION DRAINS
Scale 1/4"=1'-0"
REVISION: STOLM SEWERS
MATCH LINE
WOLCOTT HILL RD.
GARAGE
BOILER HOUSE
LEGEND
Full line indicates new contour lines
Dotted line indicates existing contour lines.
EXPANSION LOOP LEG DIMENSIONS
No Scale
SECTION A-A
Scale 1"=1'-0"
SECTION THRU TRENCH C.B.
Scale 1"=1'-0"
PLAN OF MANHOLE #2 (PRINTSCHED COND.)
Scale 3/4"=1'-0"
Scale 1"=40'-0"
SANITARY, STORM, WATER GAS, FOUNDATION DRAINAGE
STATE OF CONNECTICUT
PUBLIC WORKS DEPARTMENT
R. G. MACY, COMMISSIONER
OFFICE OF HENRY F. LUDORF, A.I.A., ARCHITECT
NINETY-FIVE ELM STREET, HARTFORD 14 CONN.
PROJECT TITLE
PROPERTY PLOT
STATE HIGHWAY DEPARTMENT
WOLCOTT HILL RD., WETHERSFIELD, CT.
PROJECT C.P.S. 42
DRAWING Z-300
APPROVED
Official of State Department and Title
APPROVED
For Public Works Department
PROFESSIONAL ASSOCIATES
HUBBARD, LAWTER & BRADLEY — MECH. ENGS.
JOSEPH CORLISS — STRUCTURAL ENGINEER
ARTHUR E. HOFFMANN — LANDSCAPE ARCHITECT
JOSEPH MERRITT & CO.