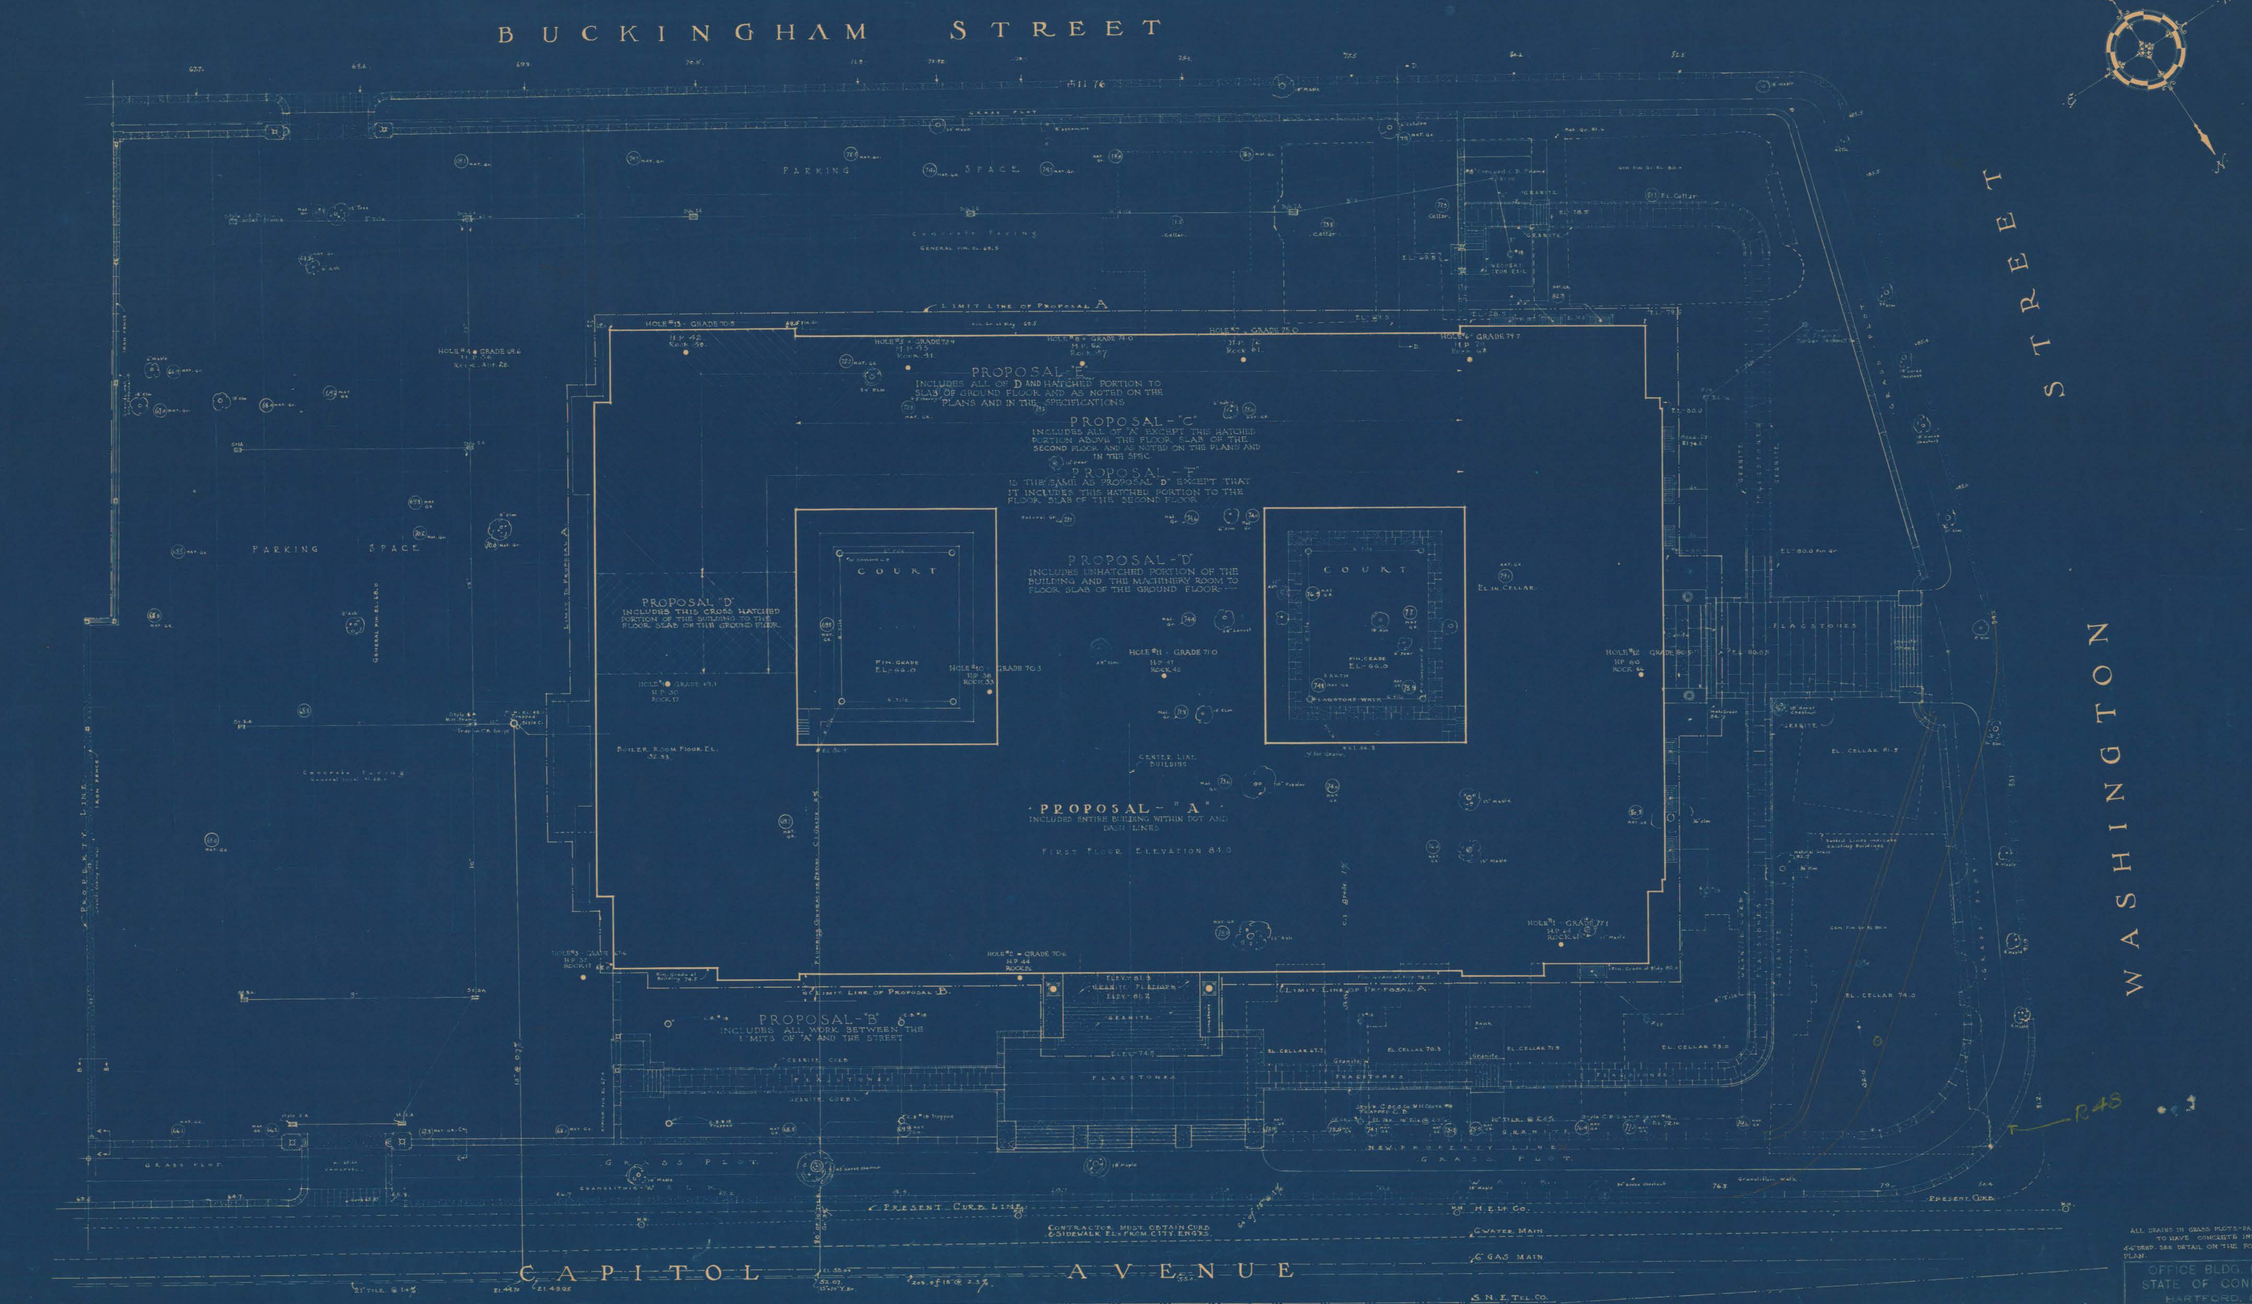

ALL DRAINS IN GRASS PLOTS-PARKING SPACE TO HAVE CONCRETE INLET & 6" SEWER. 4-6" DREP. SEE DETAIL ON THE FOUNDATION PLAN.

OFFICE BLDG. FOR THE STATE OF CONNECTICUT HARTFORD, CONN.

BLOCK PLAN

H.H.S.	SMITH & BASSETTE ARCHITECTS	MARCH 1935