
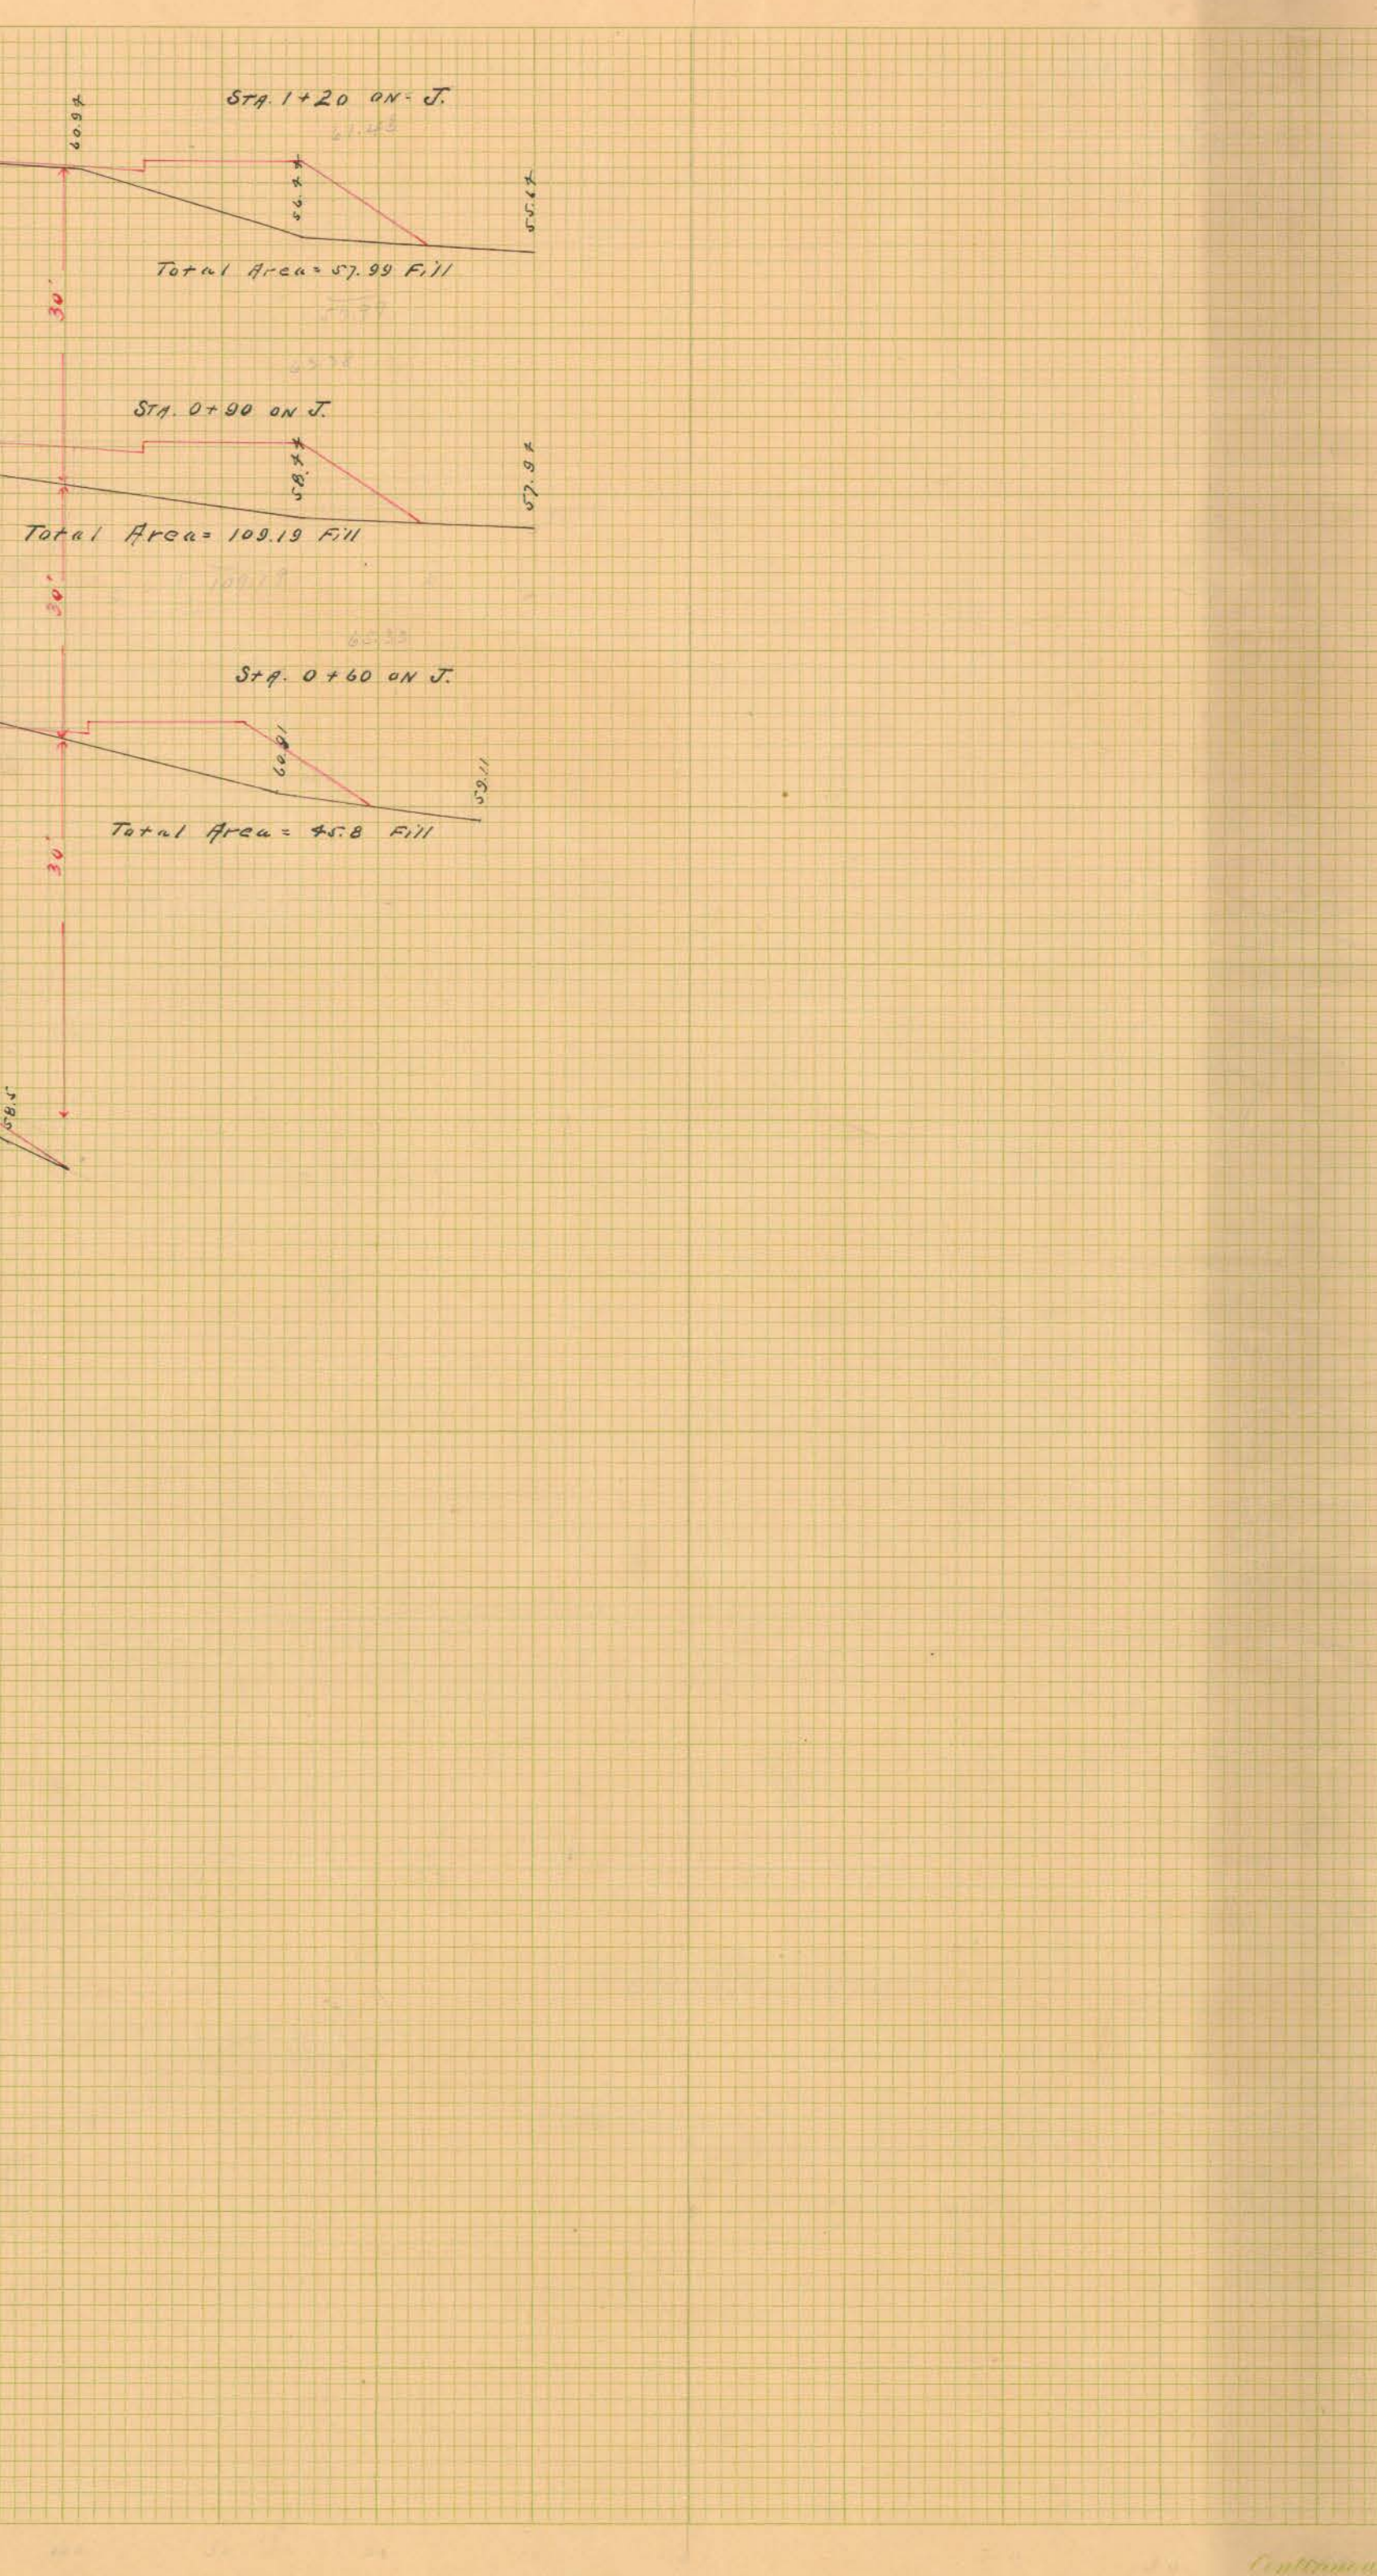
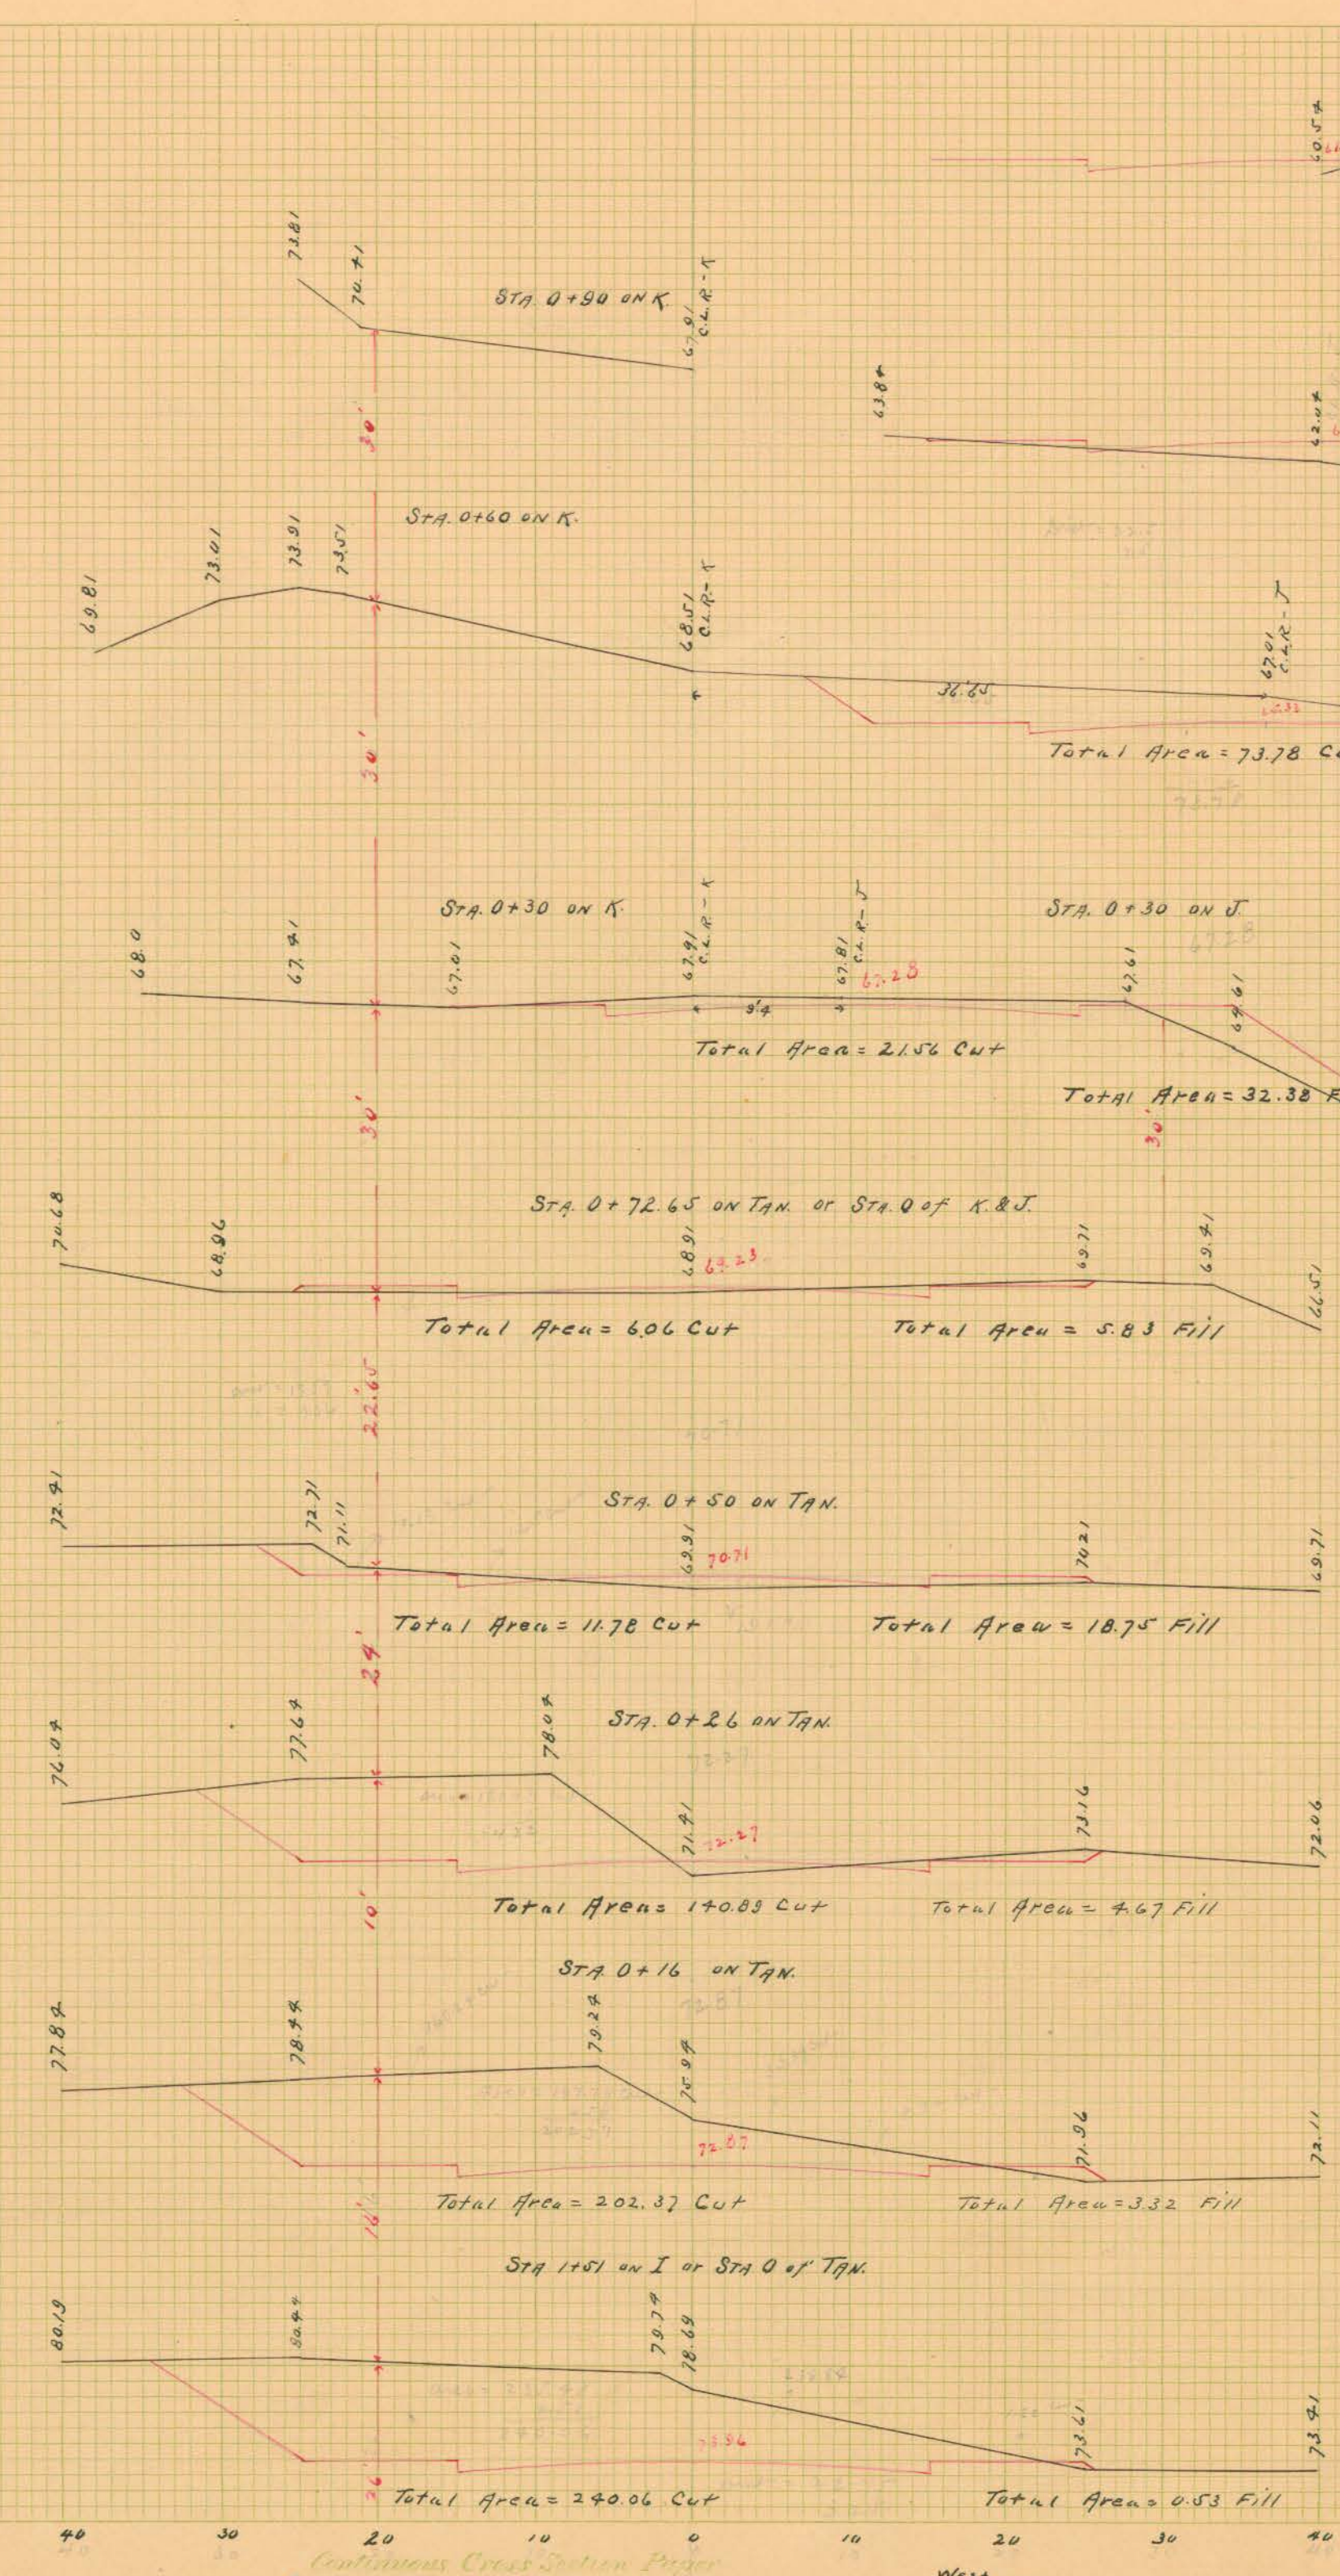
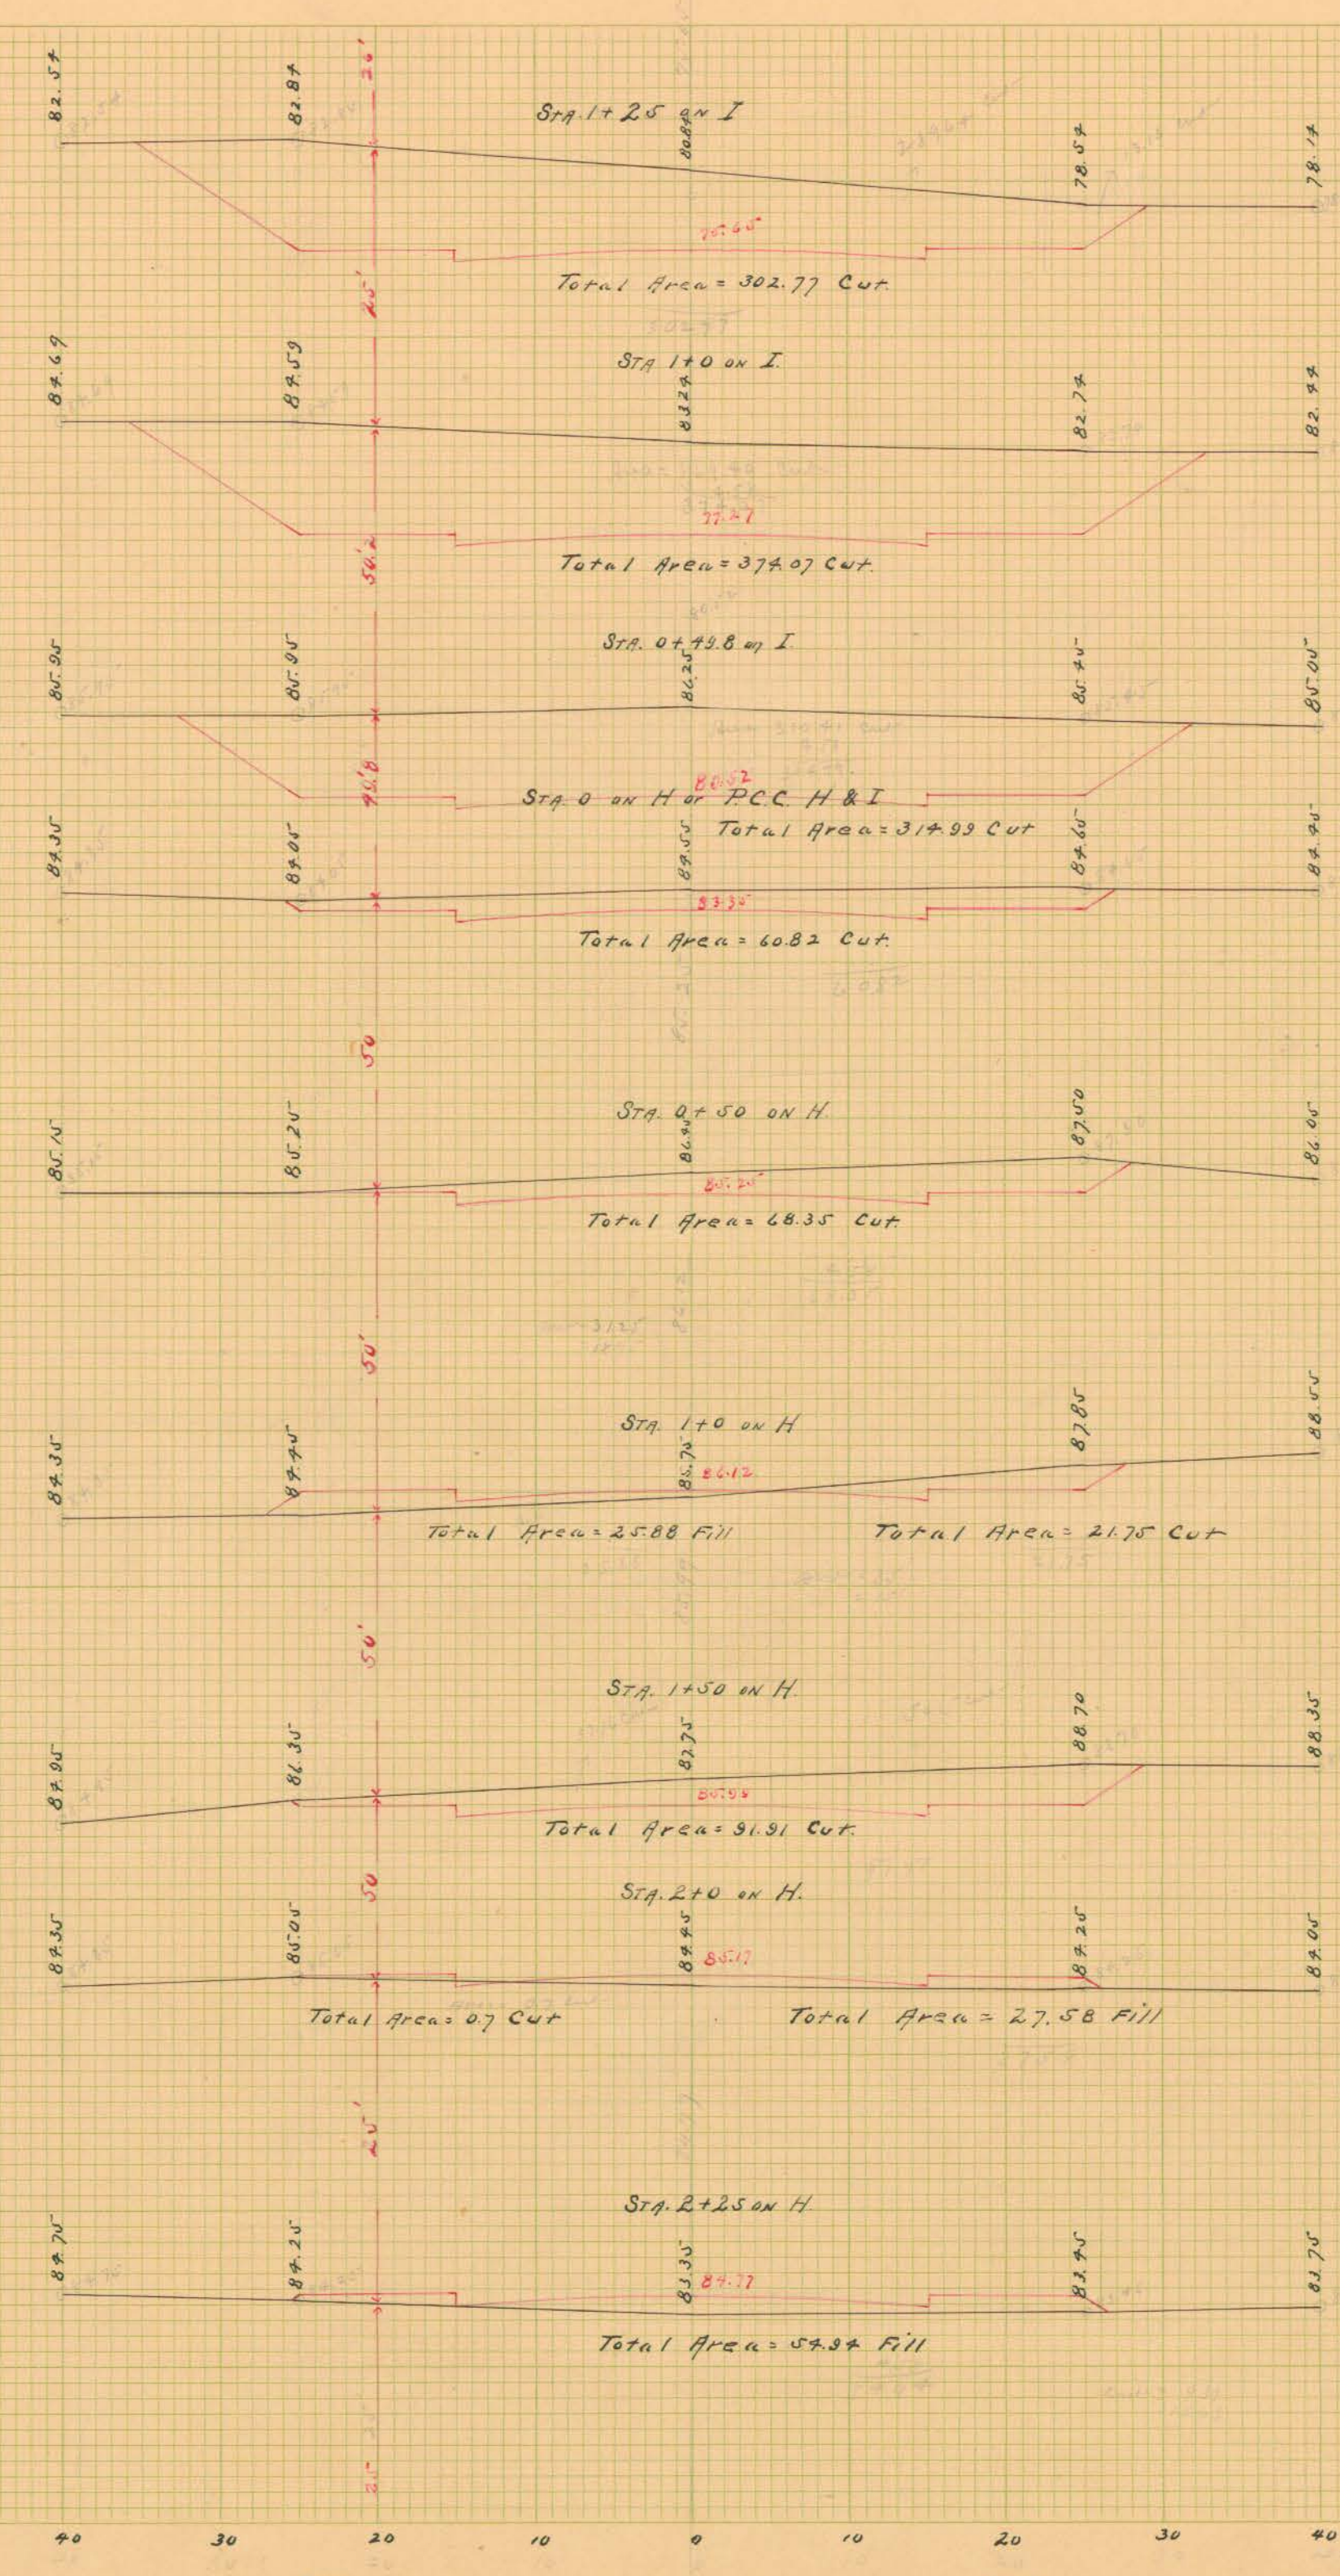
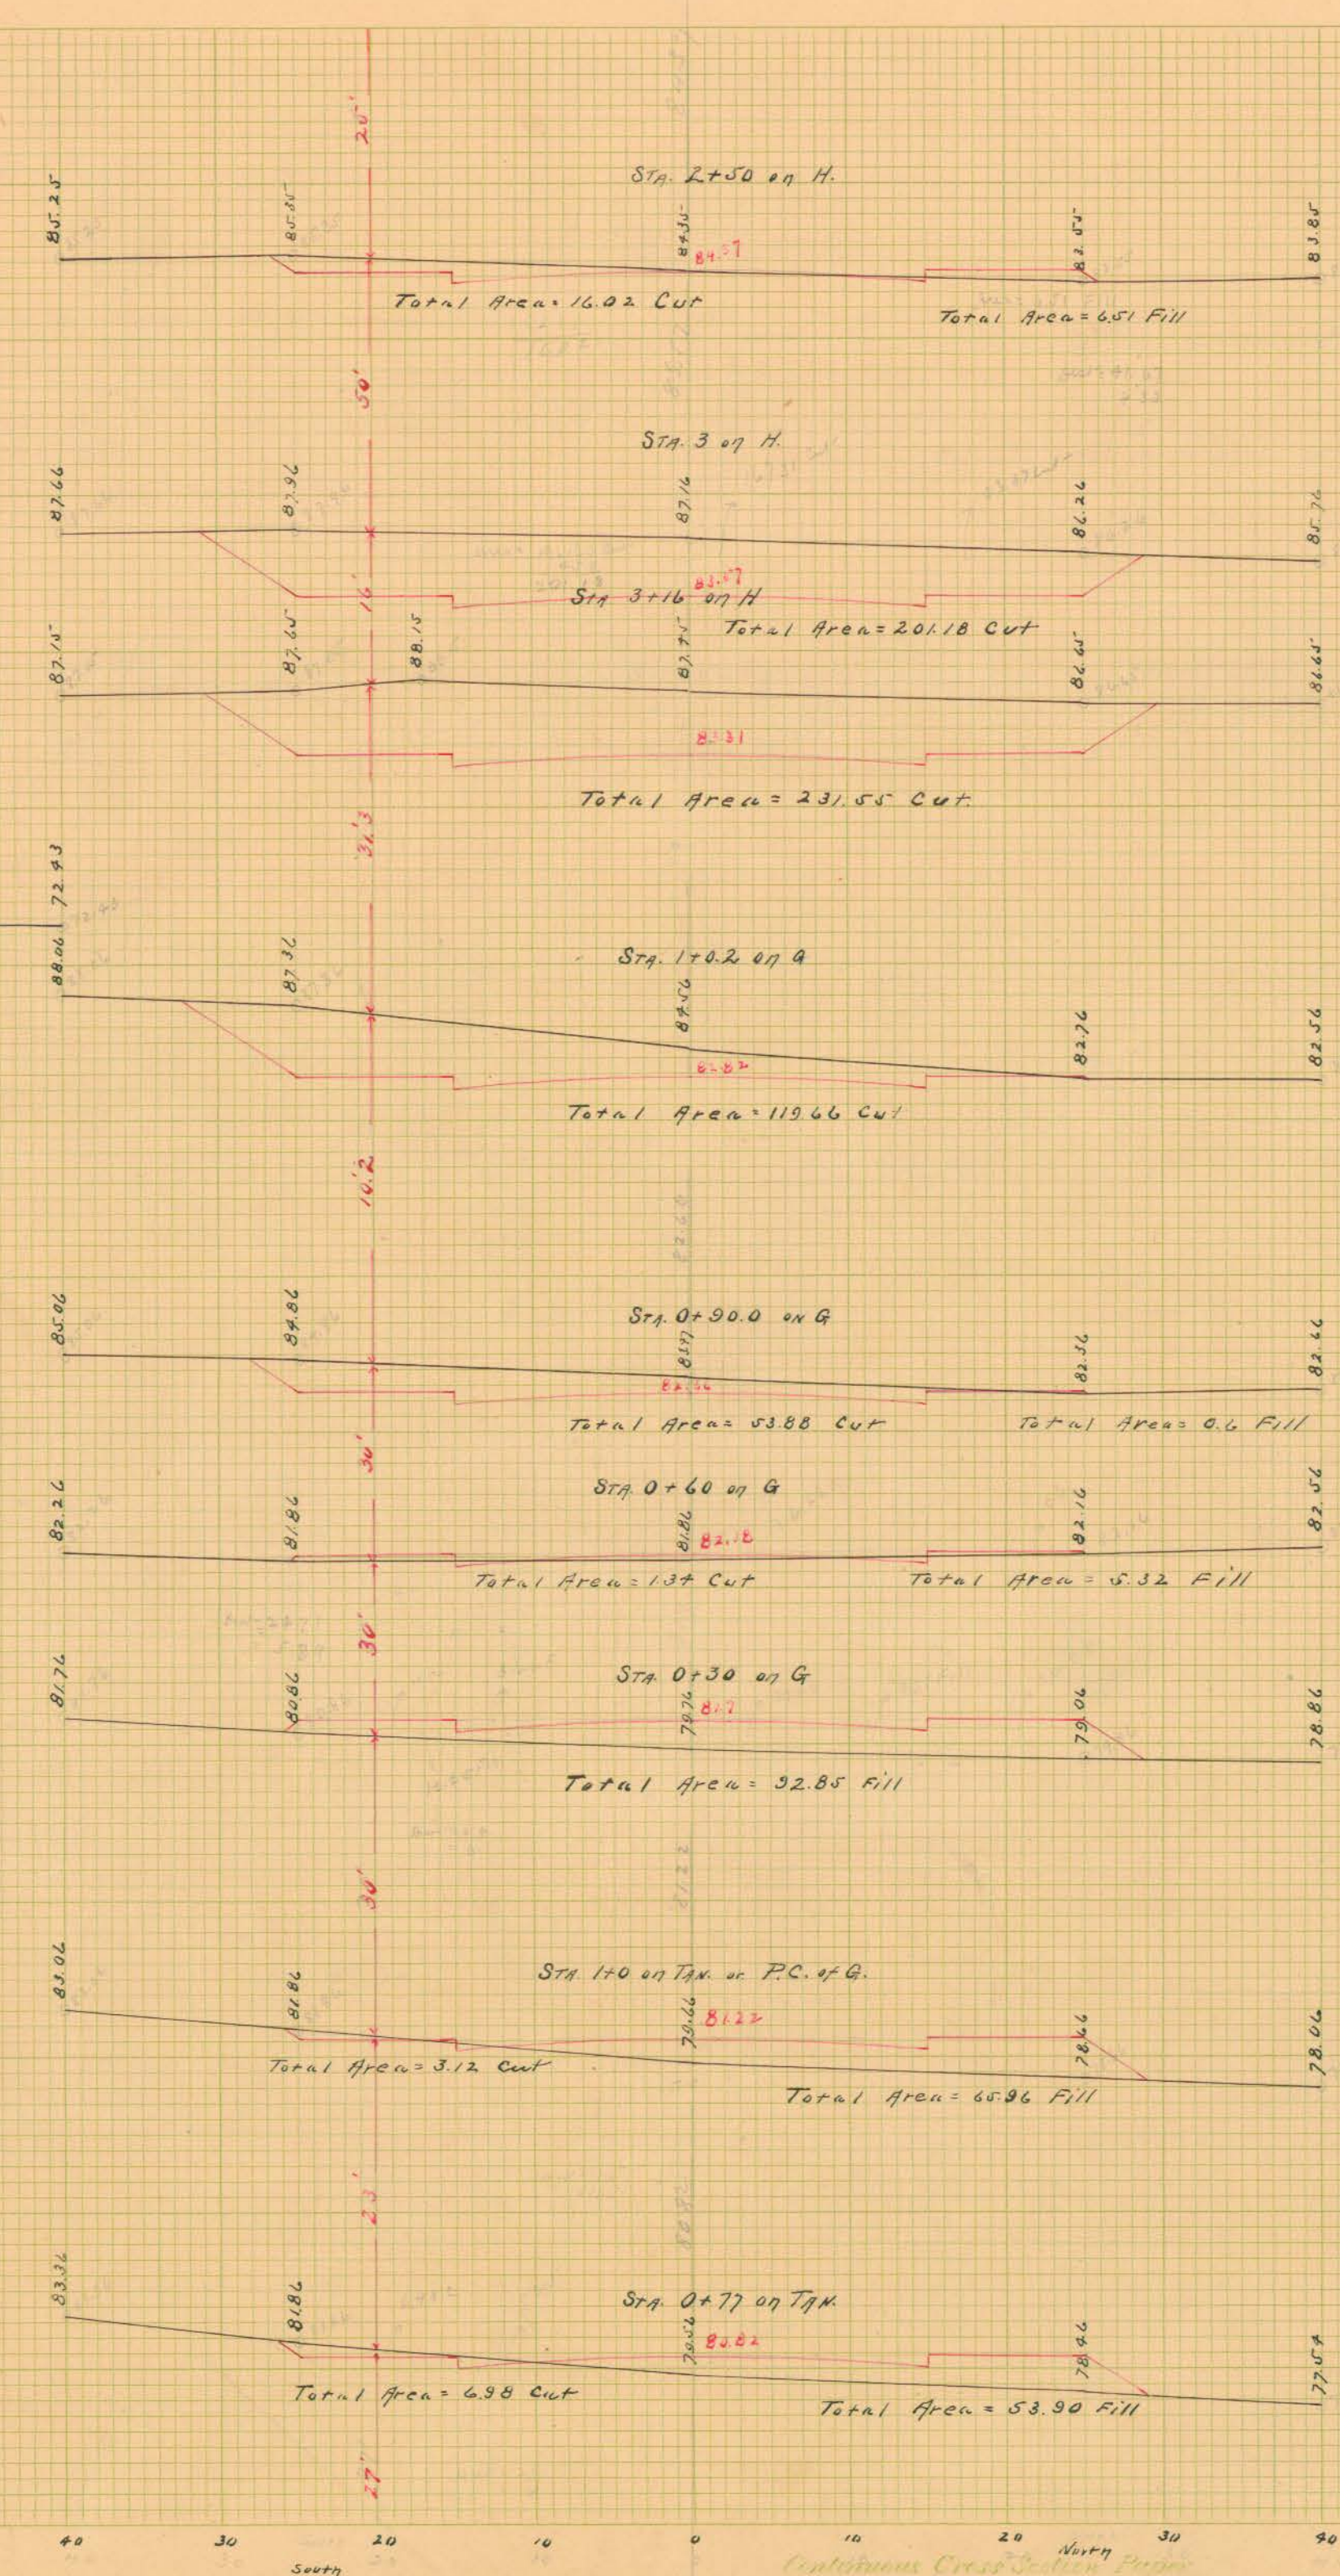


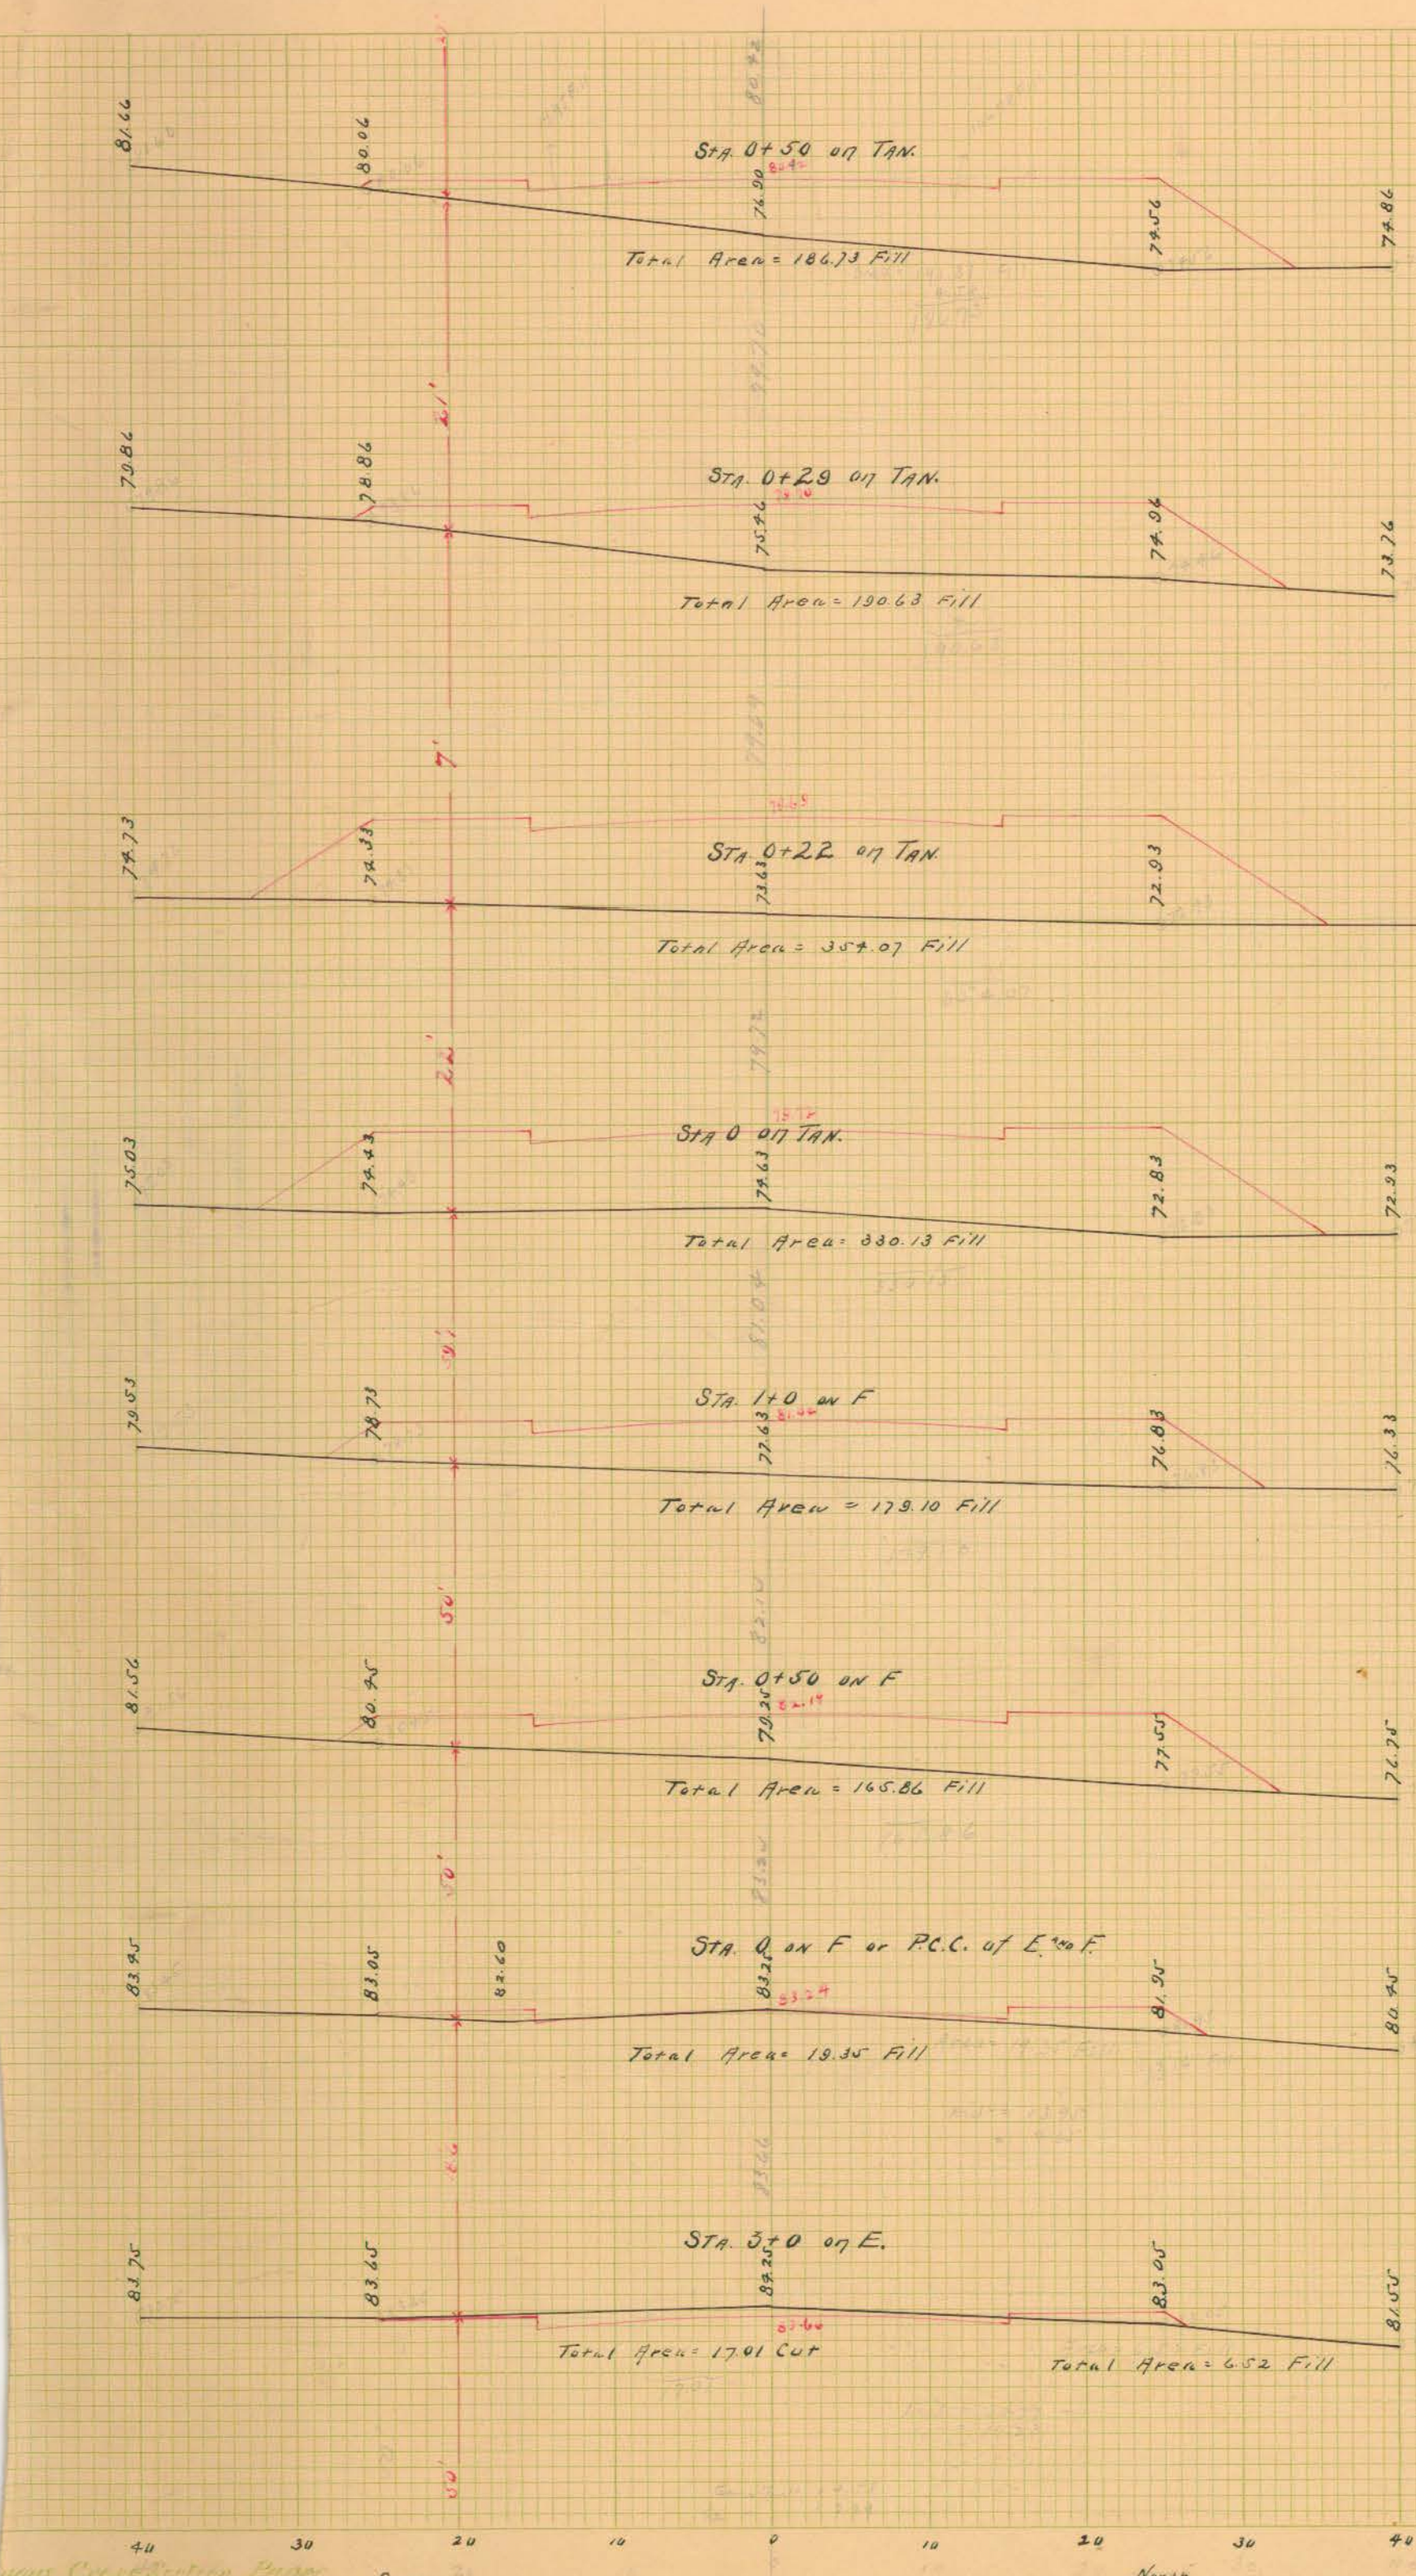

Continuation of Cross Section Paper
No. 2, 1912
Published by James W. Queen & Co.
Philadelphia, Pa.

Highway No. 3.

Total cut for Highway #3 = 3120.61
" fill " " " 3 = 3437.20

Continuation of Cross Section Paper
No. 2, 1912
Published by James W. Queen & Co.
Philadelphia, Pa.