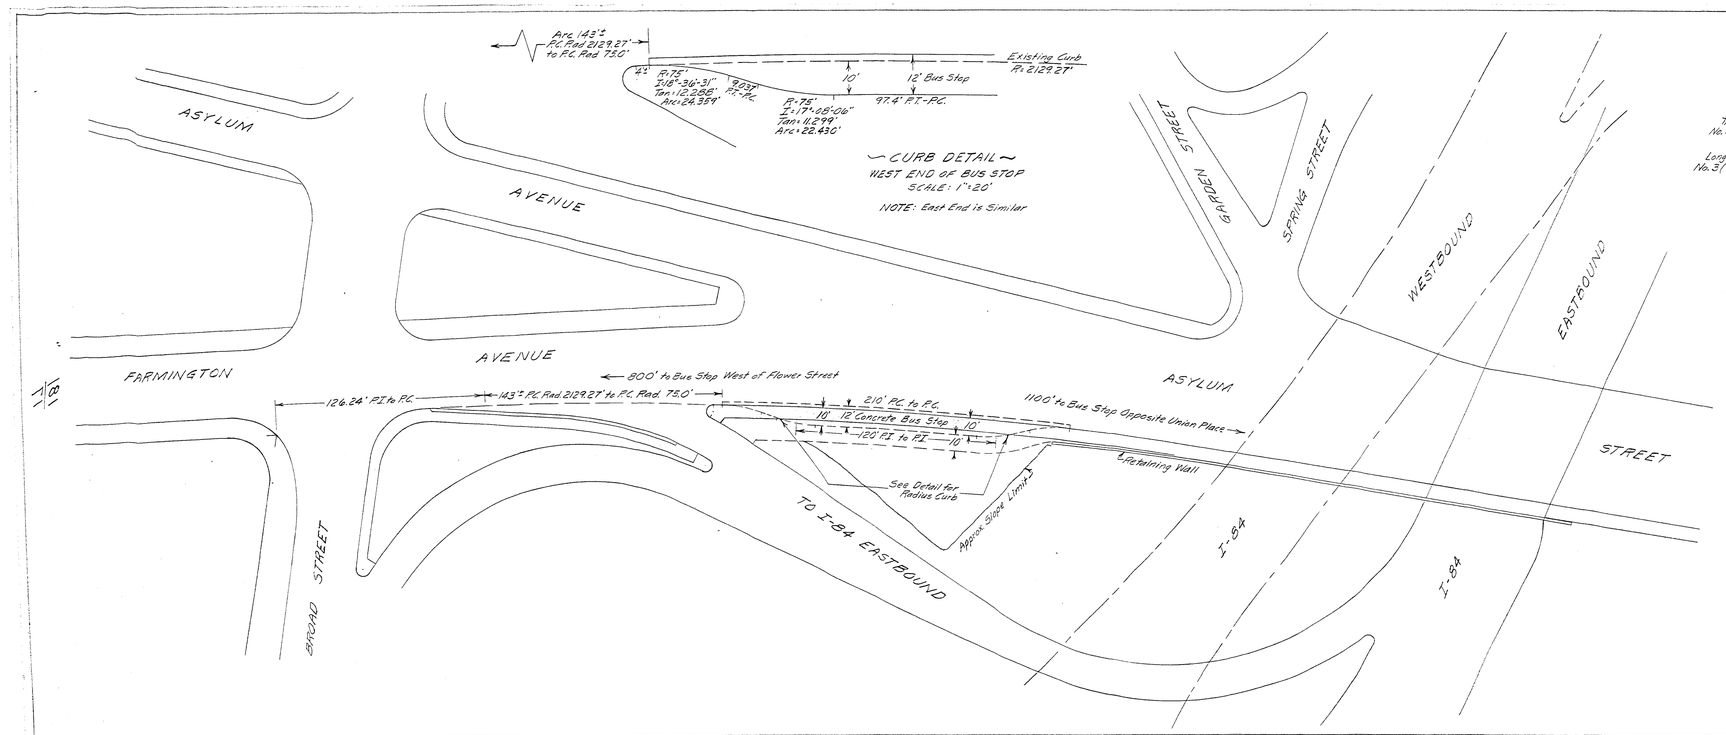

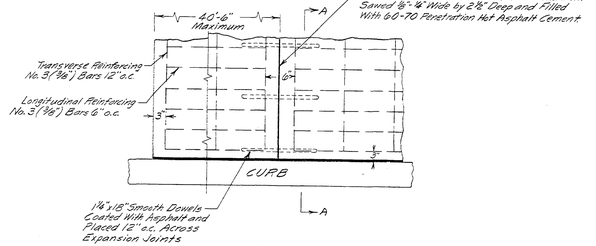

PLAN

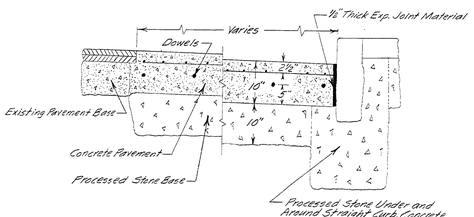

SECTION A-A

~ DETAIL ~

REINFORCED CONCRETE PAVEMENT
IN BUS STOP

Scale: 3/4"=1'-0"

Bus Stop Layout Revised 2-18-65

CITY OF HARTFORD, CONNECTICUT
DEPARTMENT OF ENGINEERING

PROPOSED BUS STOP
011
FARMINGTON AVENUE

SCALE: 1"=40'

SUBMITTED	RECOMMENDED	APPROVED
DIVISION ENGINEER	ASST. CITY ENG.	CITY ENGINEER
DESIGN E.J.F. DRAWN R.P.L.	DAYBOOK NO. 09870	
TRACED R.P.L. CHECK G.E.H.	DATE JAN. 1965	