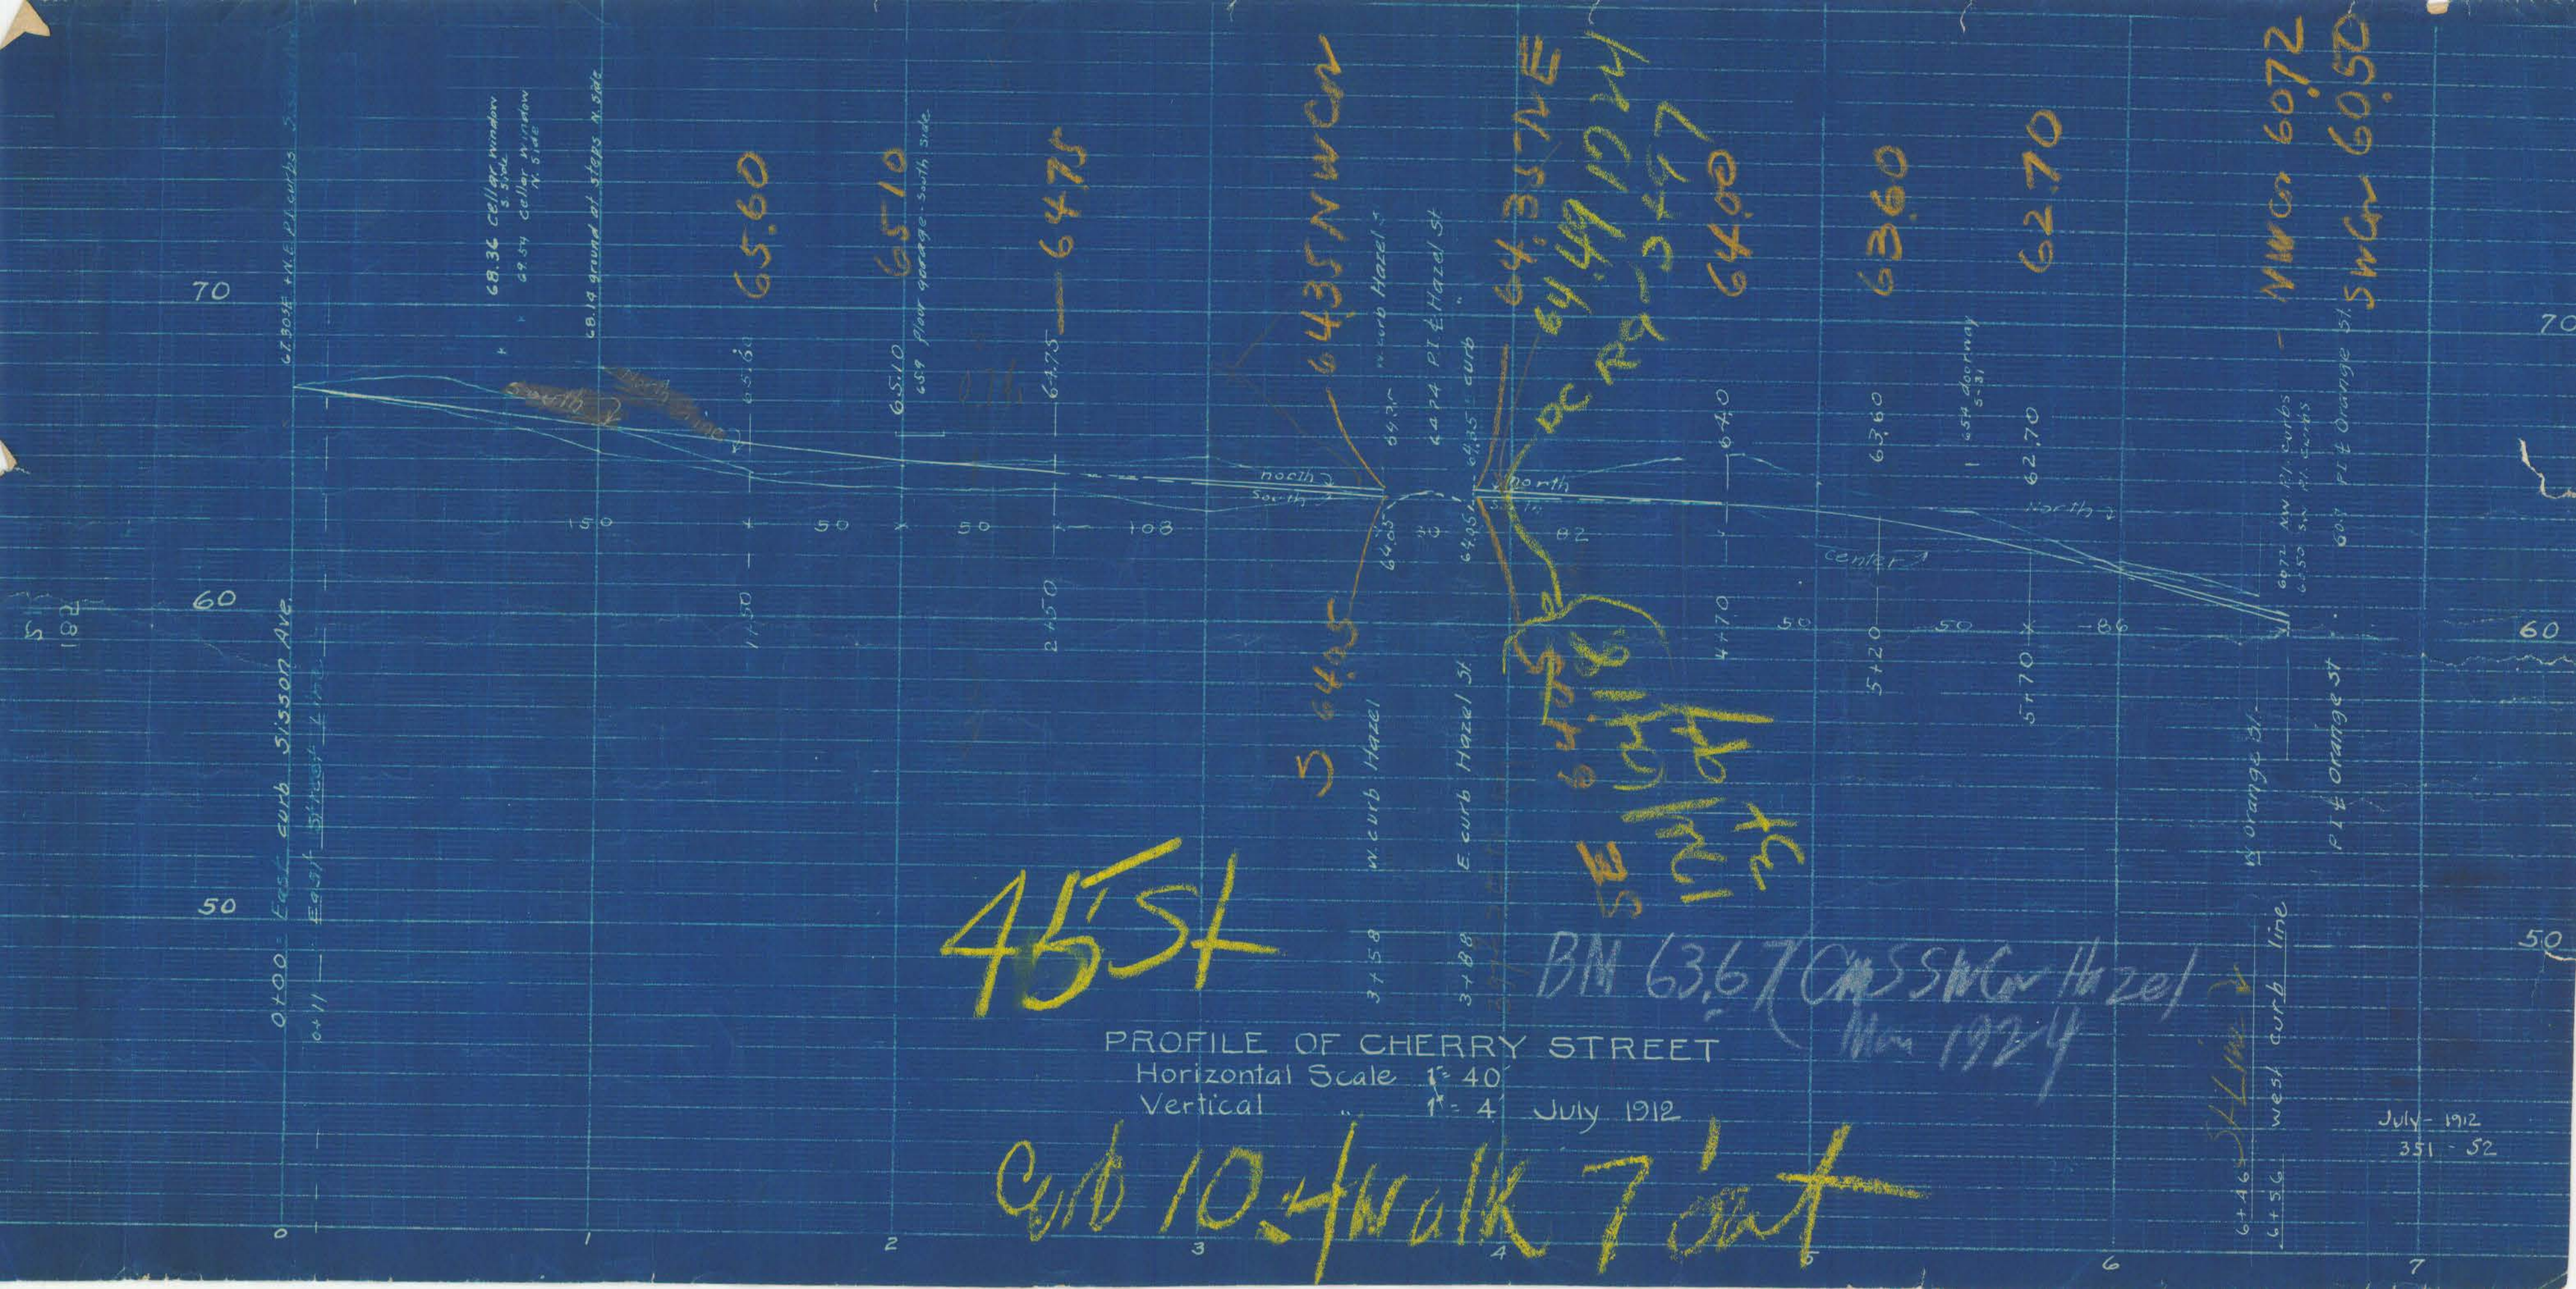
PROFILE OF CHERRY STREET
Horizontal Scale 1" = 40'
Vertical " 1" = 4'
July 1912
July - 1912
351 - 52
Cut 10 - Walk 7 out
45 St
BM 63.67 Cross SW Cor Hazel
Nov 1924
Hazel St
Orange St
Sisson Ave
East curb Sisson Ave
West curb Hazel
E curb Hazel St
PI & Orange St
West curb line
North
South
center
68.36 cellar window S. side
69.54 cellar window N. side
68.14 ground of steps N. side
65.60
65.10
64.75
64.35 NW Cor
64.35 NE
64.49 NW
64.00
63.60
62.70
MW Cor 60.72
SW Cor 60.50