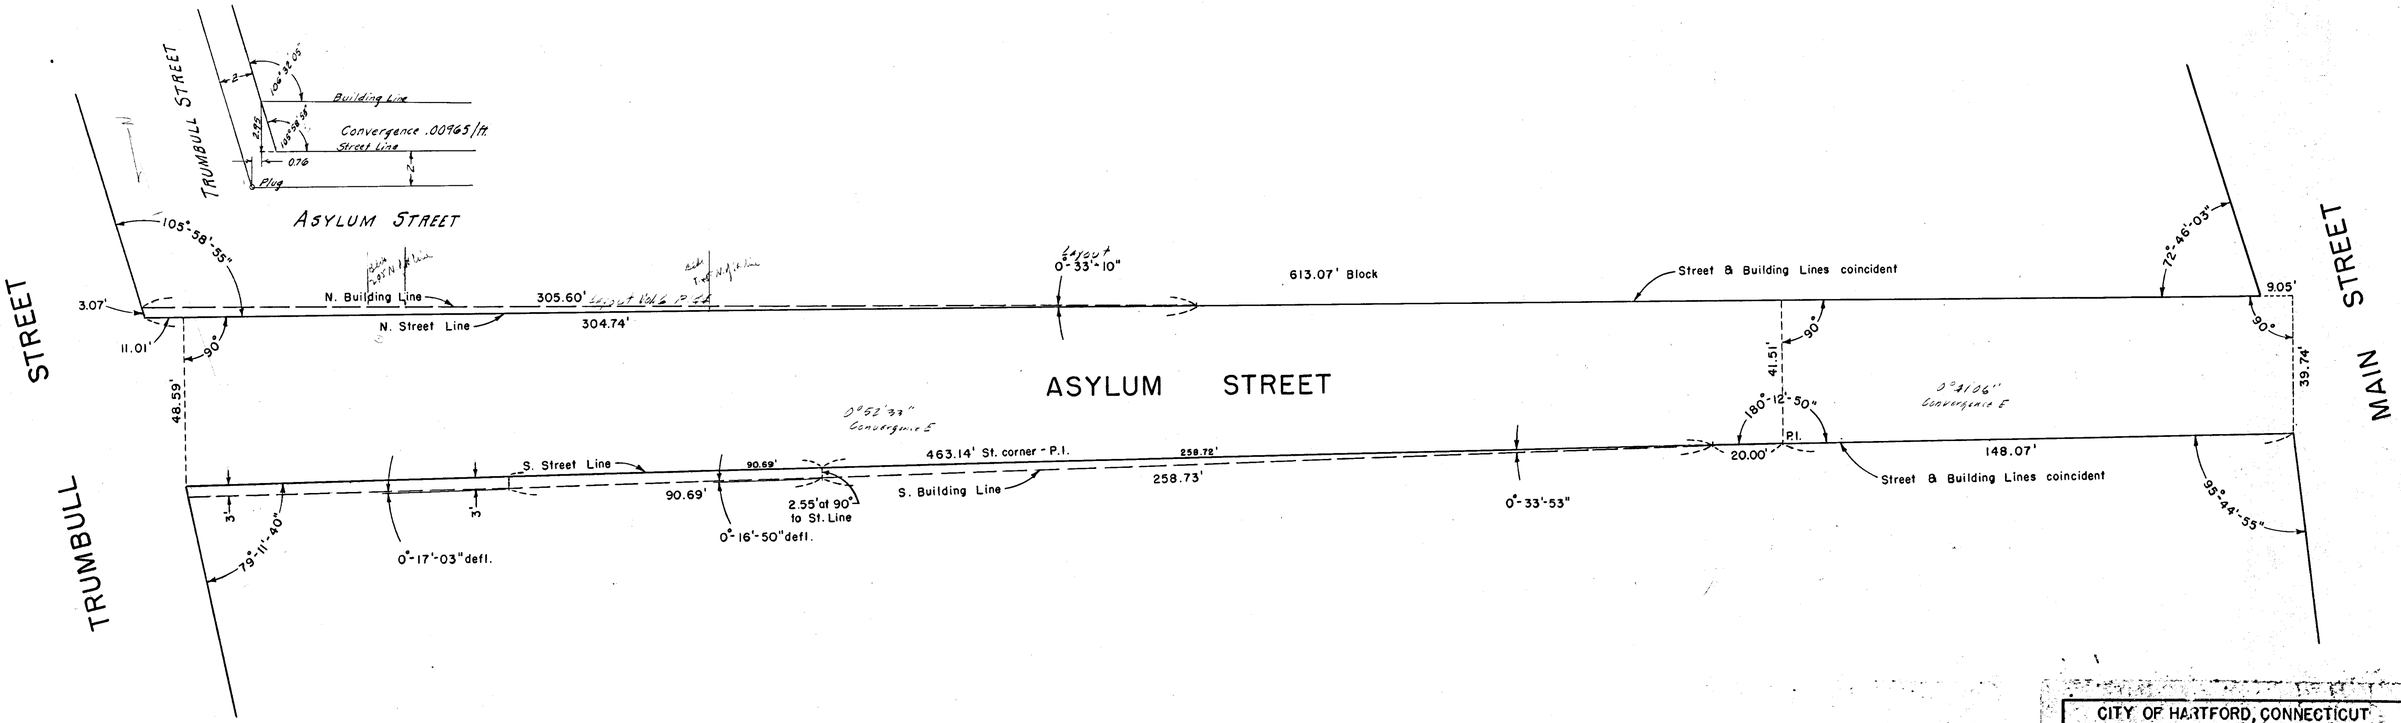

CITY OF HARTFORD, CONNECTICUT
DEPARTMENT OF ENGINEERING

ASYLUM STREET
TRUMBULL ST. TO MAIN ST.
STREET AND BUILDING LINES

SUBMITTED	RECOMMENDED	APPROVED
DIVISION ENGINEER	ASST. CITY ENG.	CITY ENGINEER

DESIGN — DRAWN R.L.L.
TRACED R.L.L. CHECK J.L.L.

DAYBOOK NO. 09952
SCALE 1" = 20'
DATE AUGUST 1966