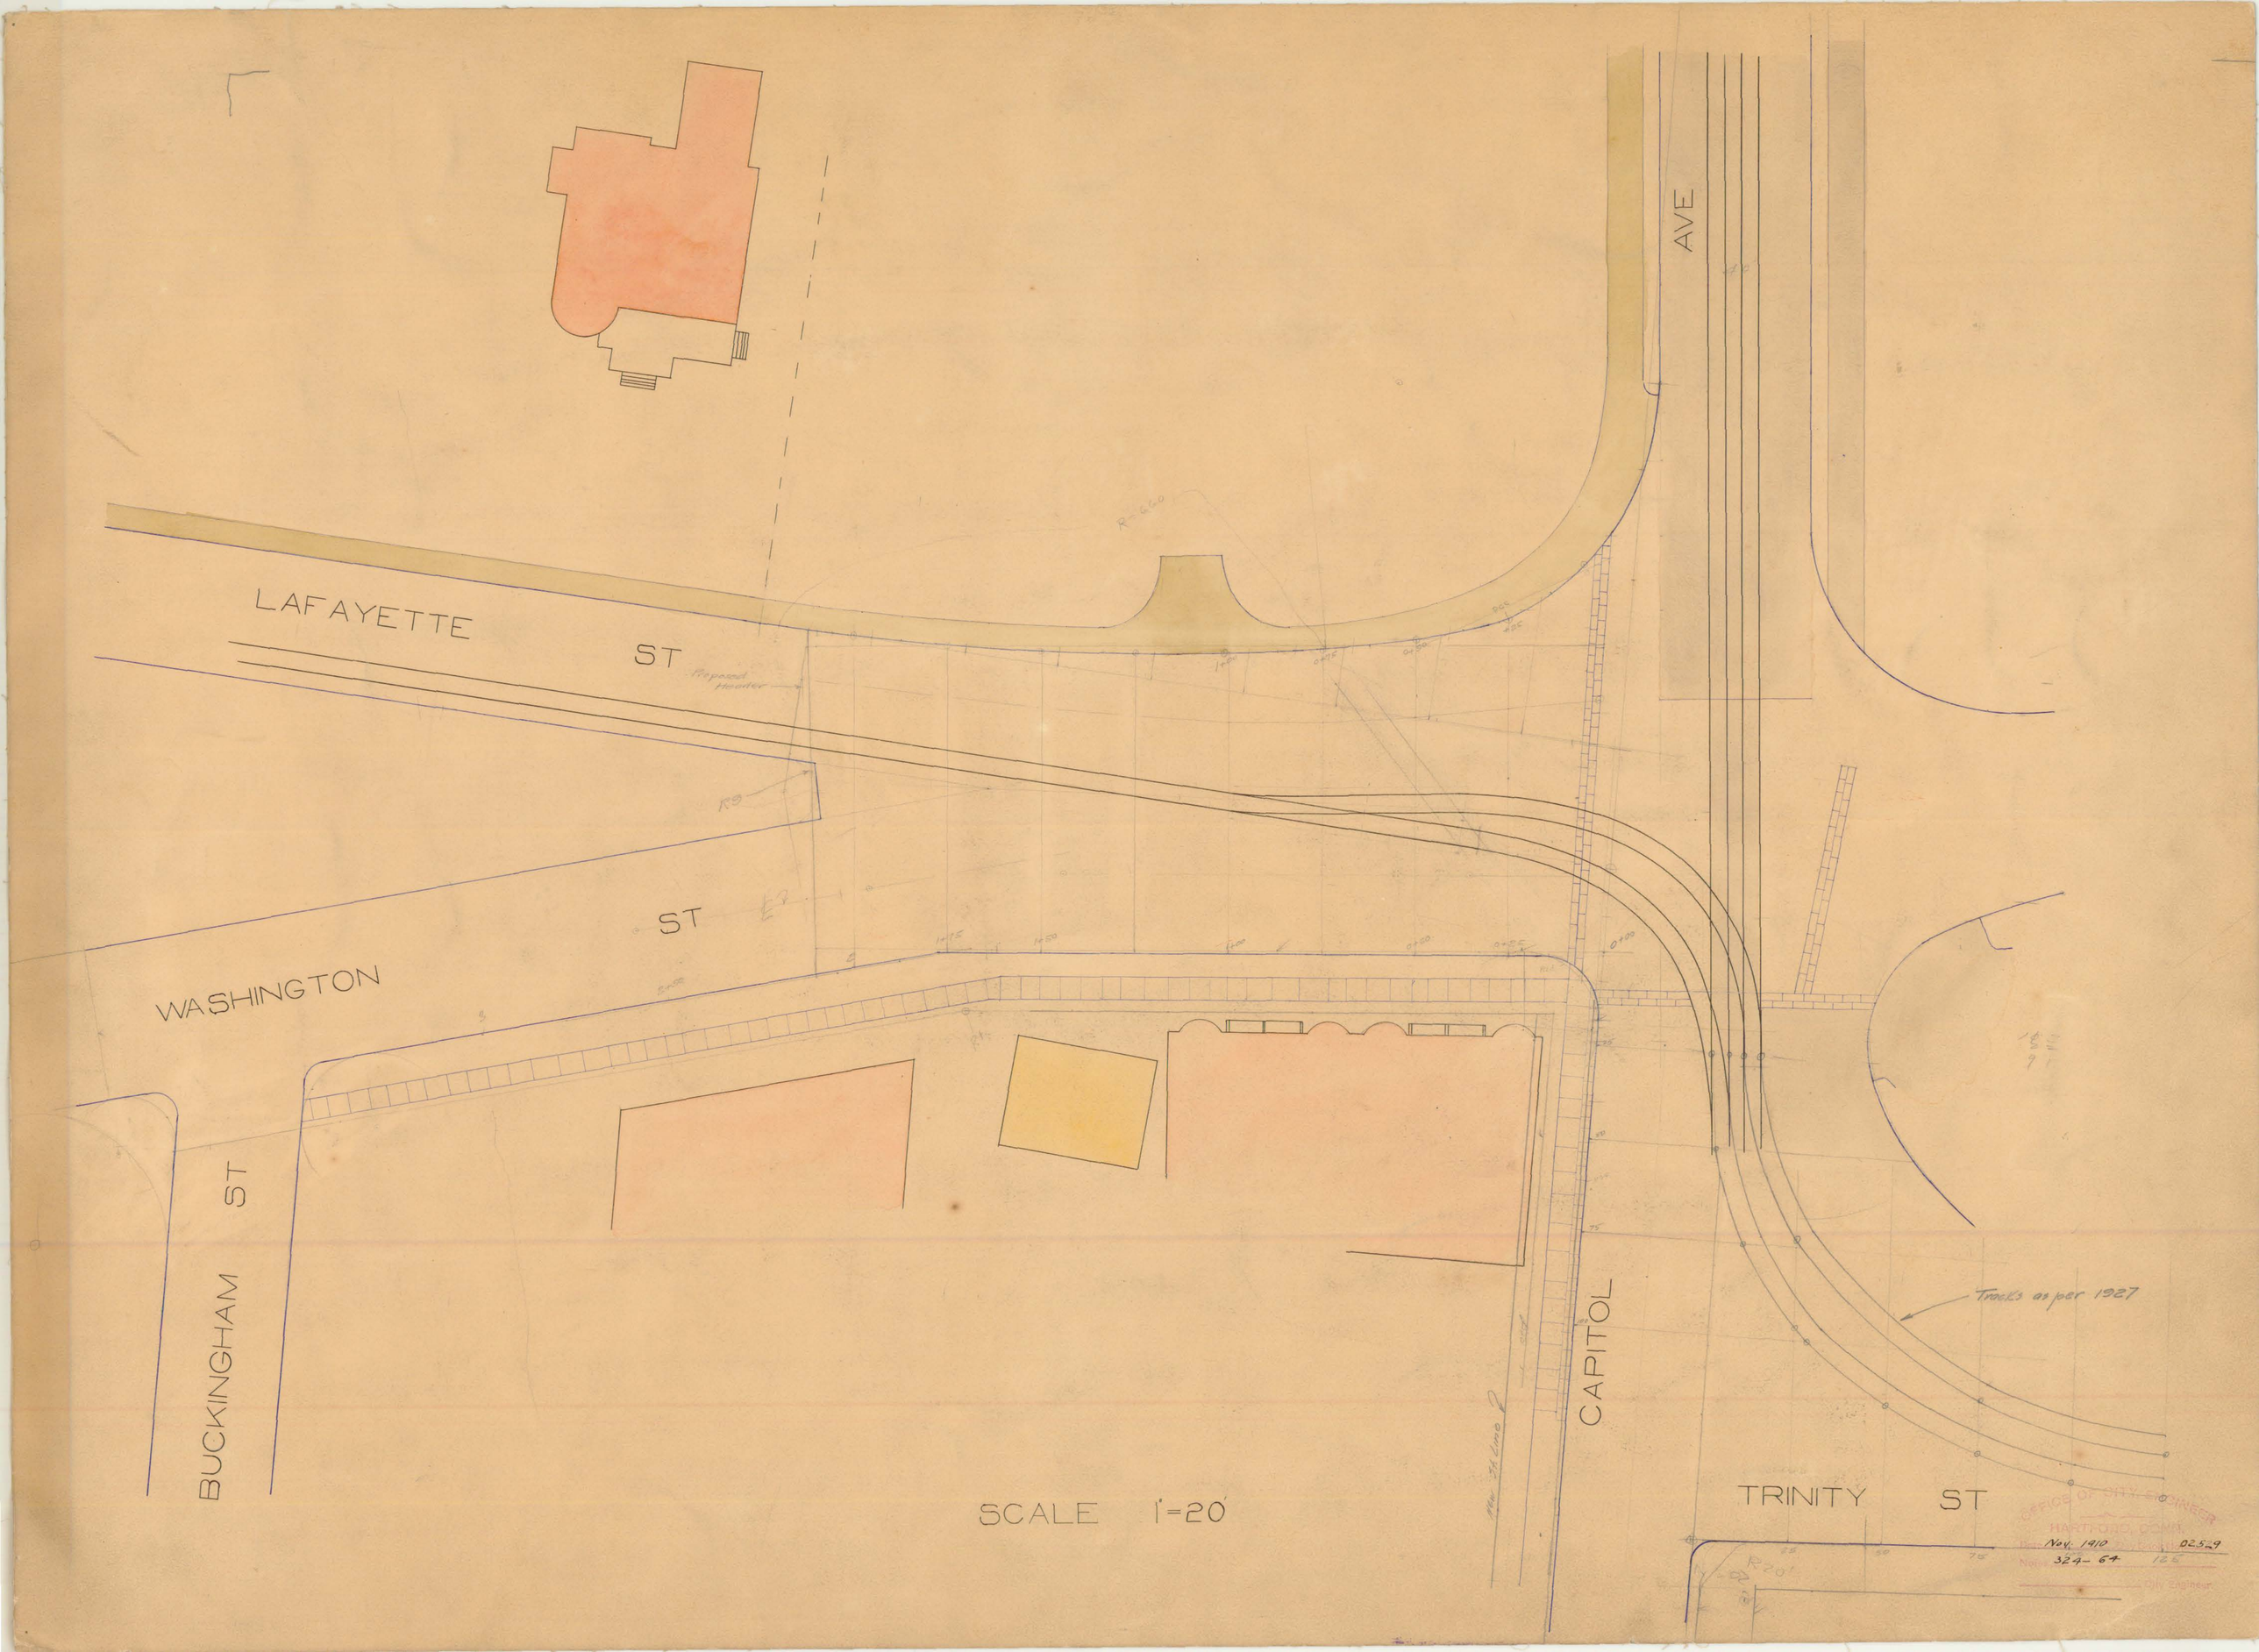
LAFAYETTE ST
WASHINGTON ST
BUCKINGHAM ST
CAPITOL AVE
TRINITY ST
Proposed Header
Tracks as per 1927
SCALE 1"=20'
OFFICE OF CITY ENGINEER
HARTFORD, CONN.
Nov. 1910
324-64
02529