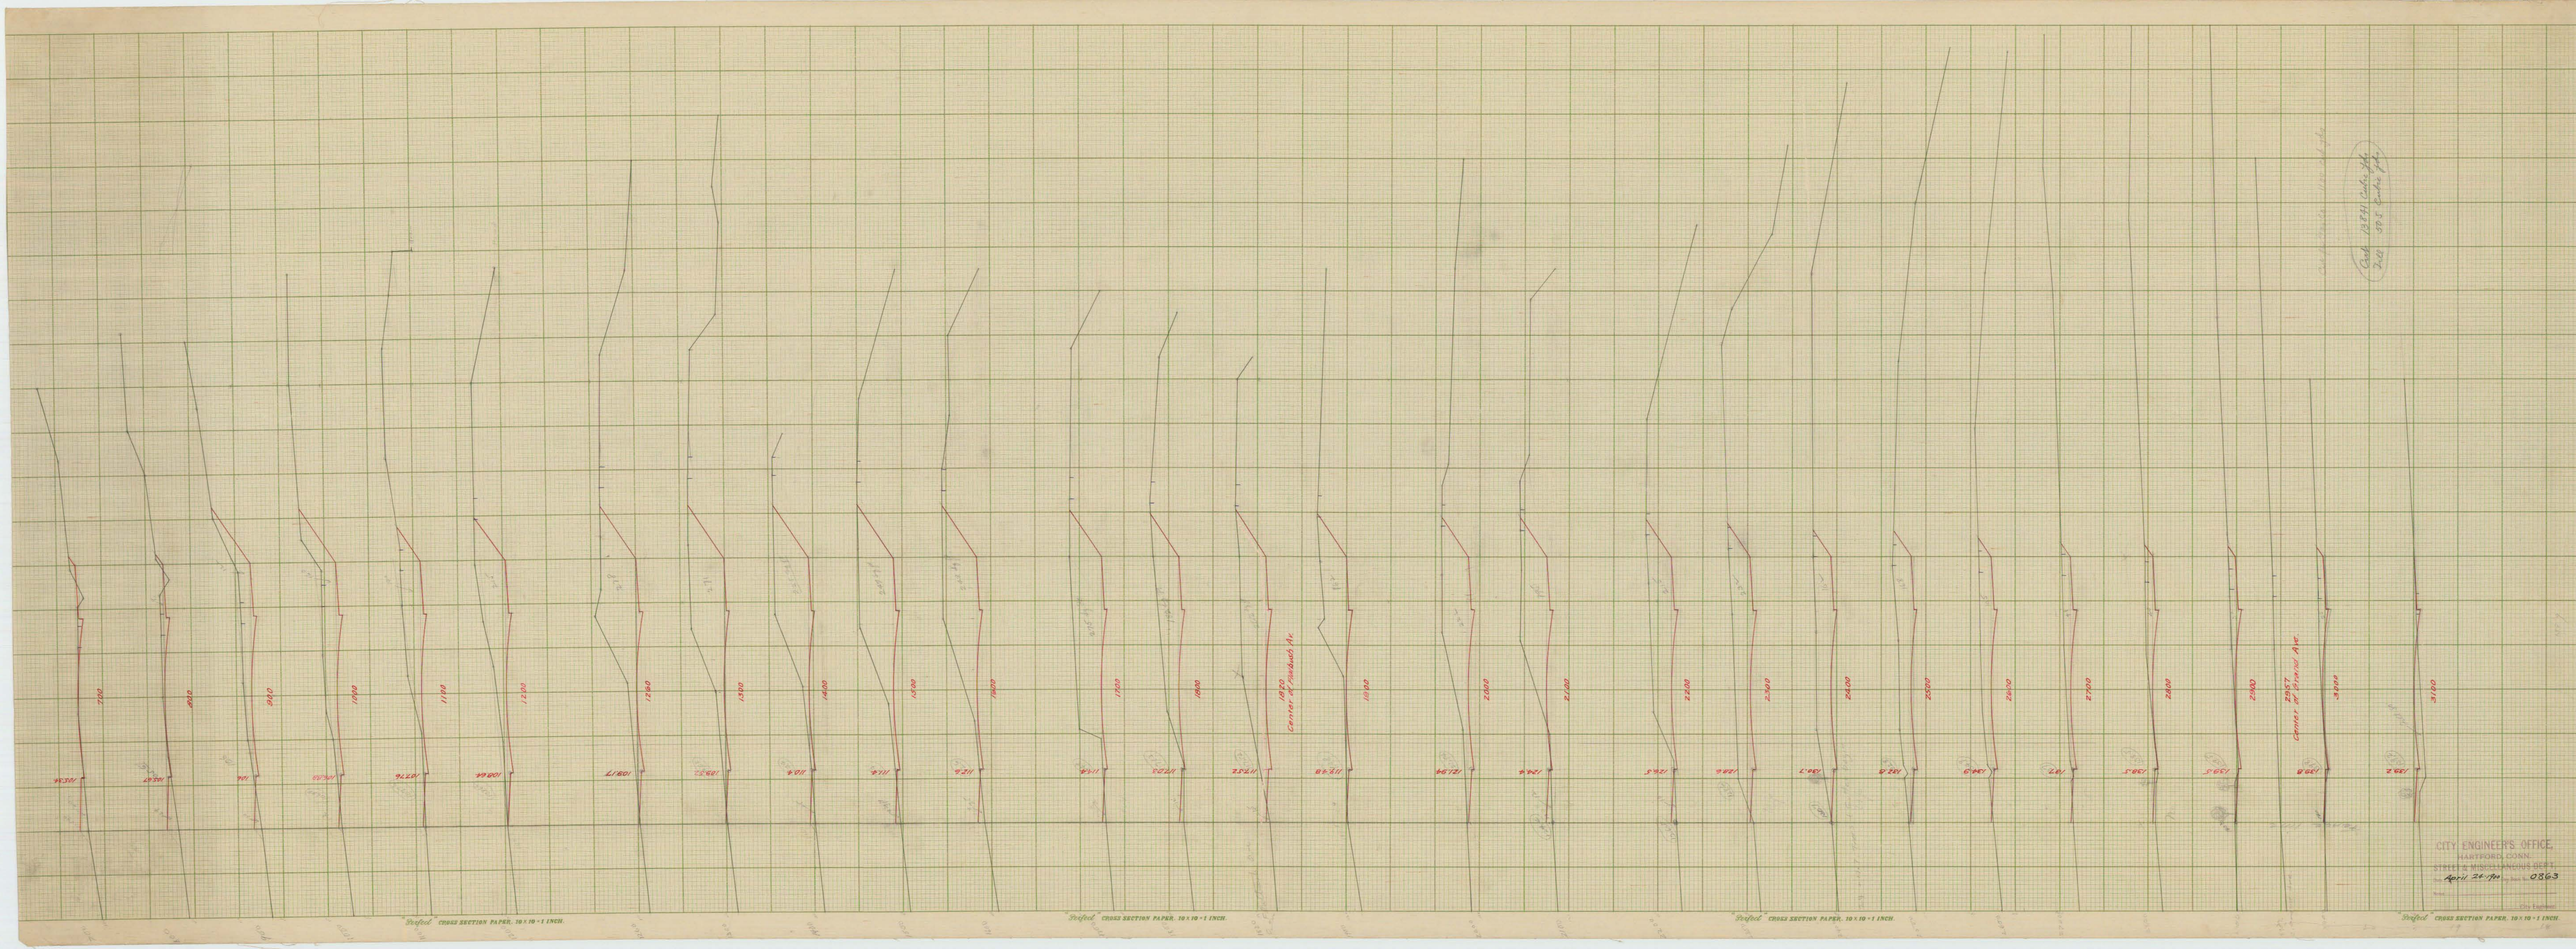
Center of Prospect Av.
Corner of Fairfield Av.
CITY ENGINEER'S OFFICE,
HARTFORD, CONN.
STREET & MISCELLANEOUS DEPT.
April 26-1910
0863
City Engineer.
Stafford CROSS SECTION PAPER. 10 X 10 = 1 INCH.