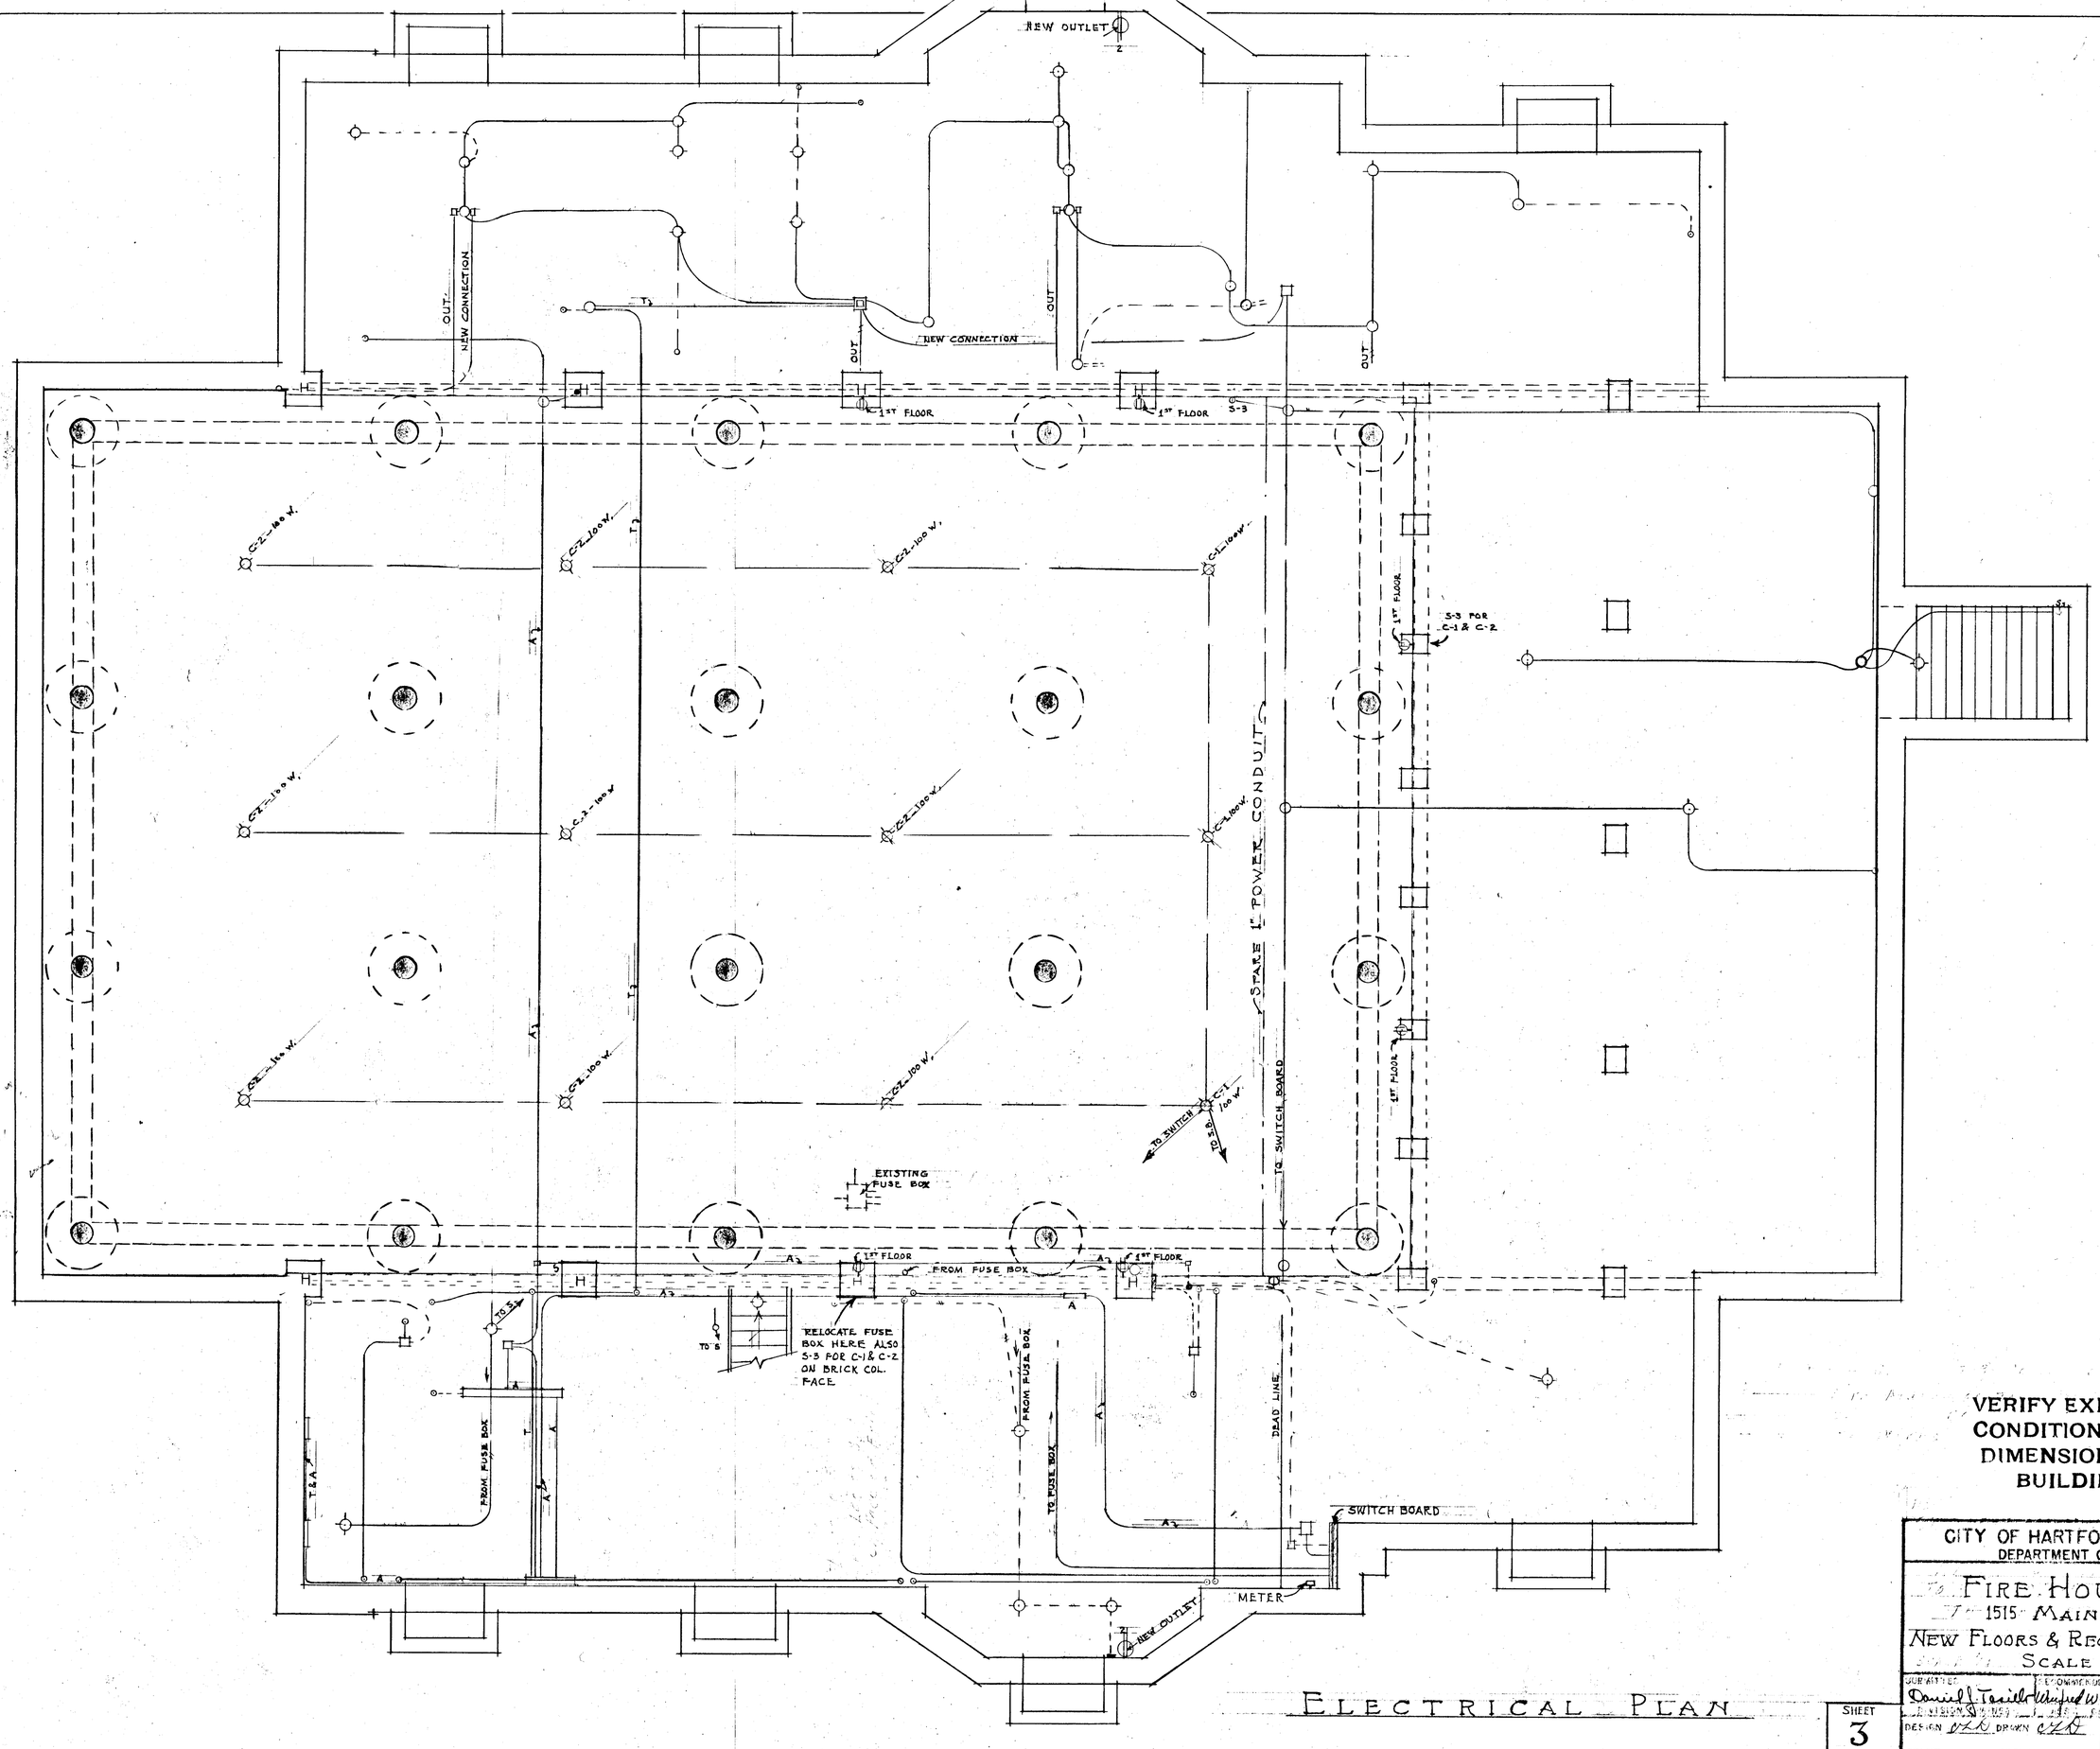

VERIFY EXISTING CONDITIONS AND DIMENSIONS AT BUILDING

CITY OF HARTFORD, CONNECTICUT
DEPARTMENT OF ENGINEERING

FIRE HOUSE No. 2
1515 MAIN STREET
NEW FLOORS & REQUIRED ALTERATIONS
SCALE 1/4 IN. = 1 FT.

SUBMITTED: Daniel J. Torsiello, DIVISION ENGINEER
RECOMMENDED: Alfred W. Dellay, CHIEF ENGINEER
APPROVED: CITY ENGINEER

DESIGN DKB DRAWN CKD
TRACED: CHECK:
DAYBOOK NO. 09109 C
DATE AUGUST 24, 1950

SHEET 3 OF 6 SHEETS

ELECTRICAL PLAN