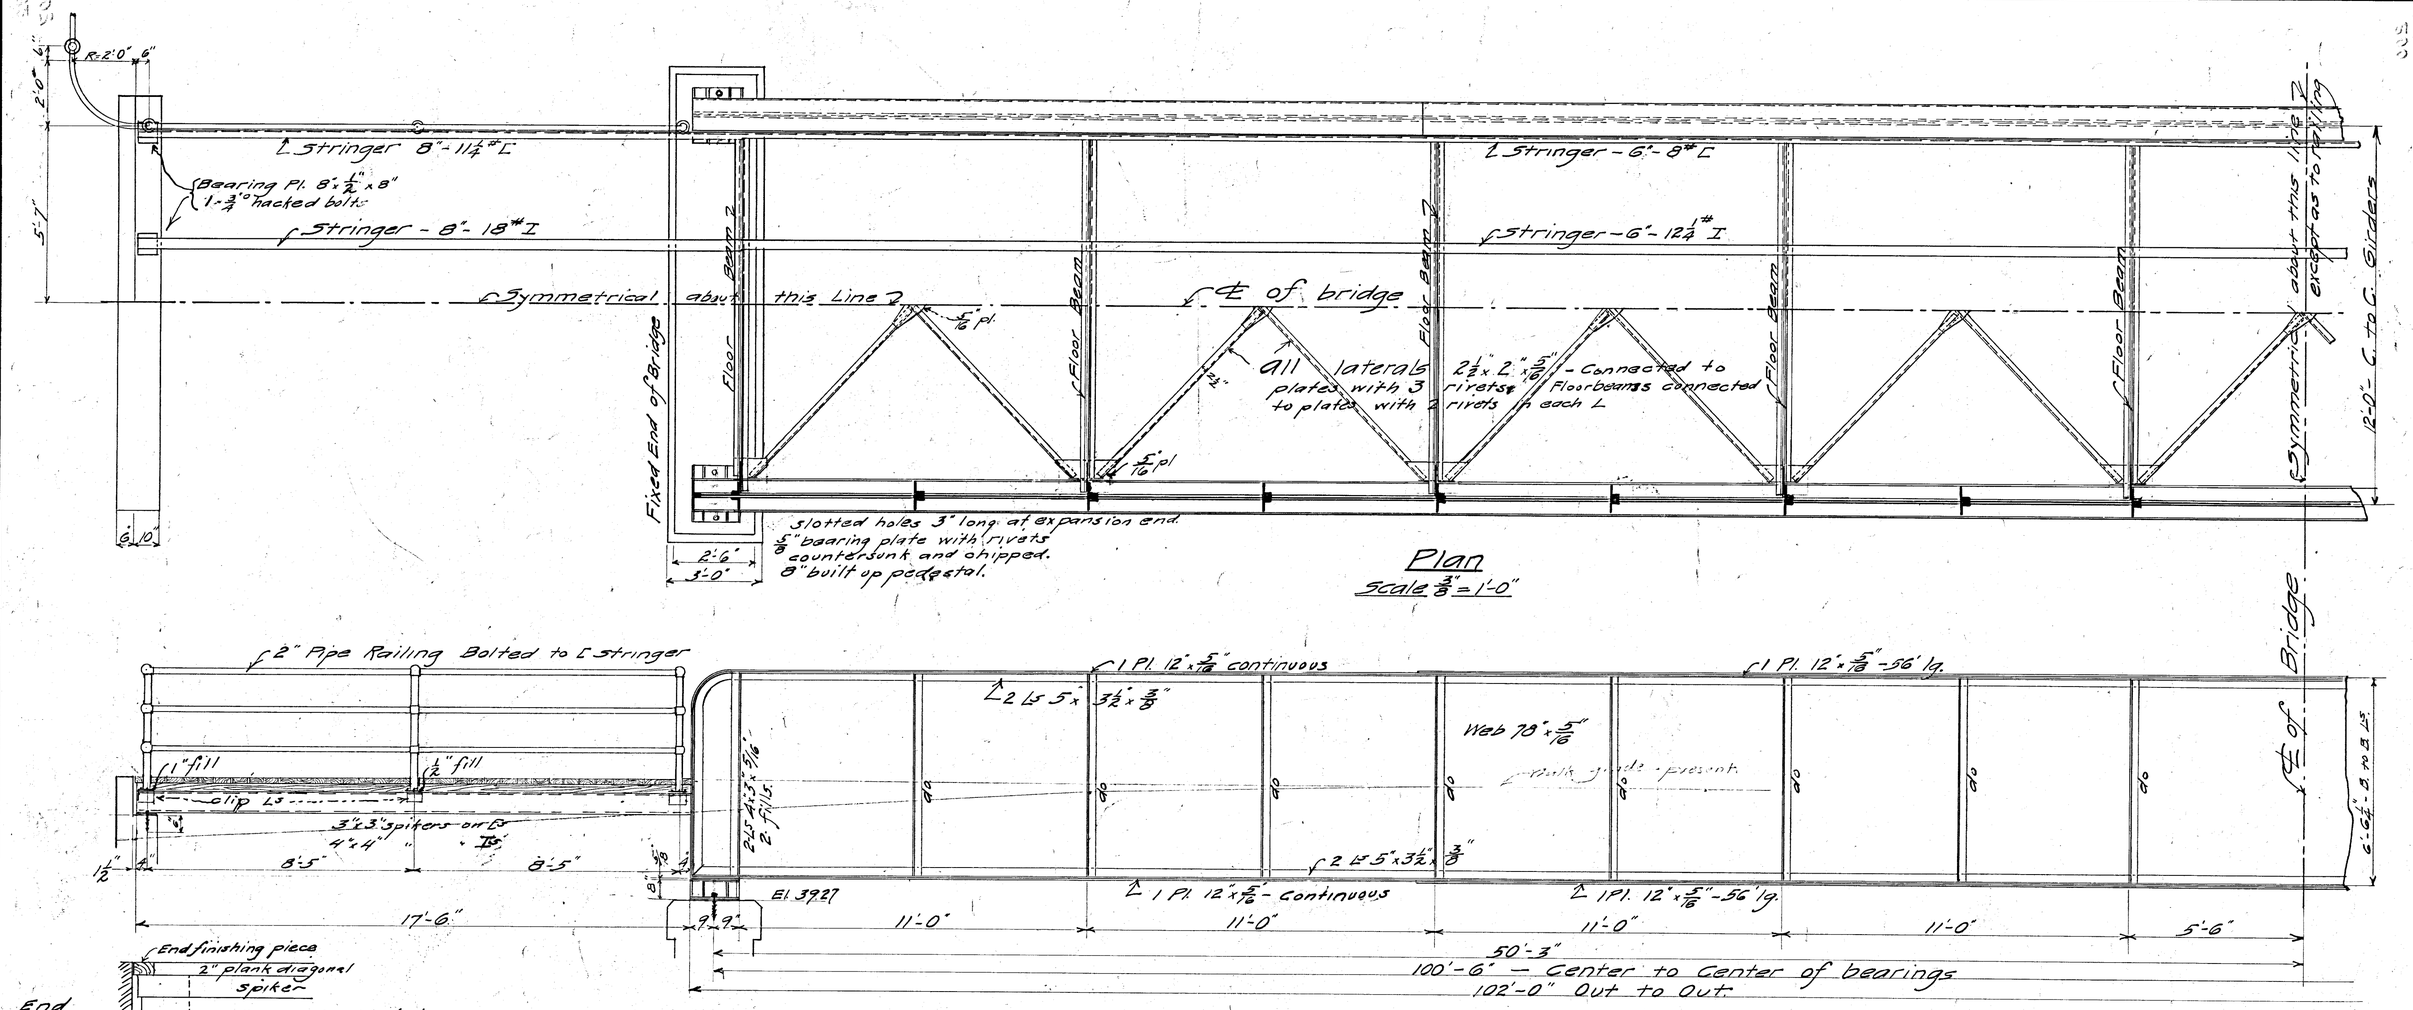

Plan
Scale ⅜" = 1'-0"

Elevation

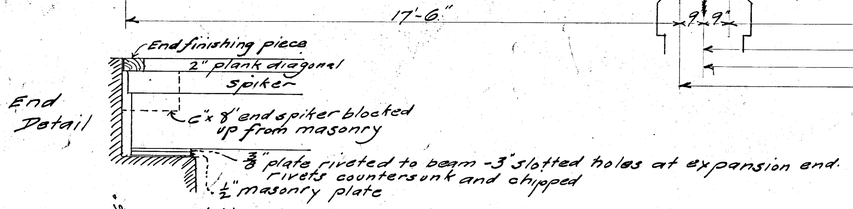

End Detail

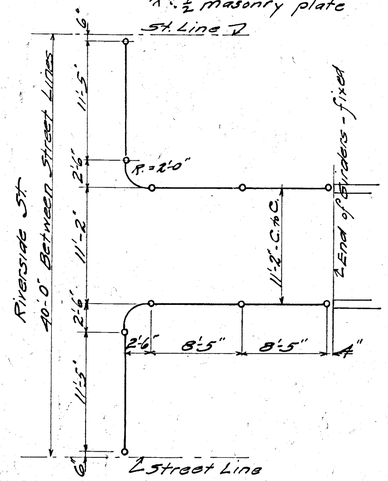

Westerly End

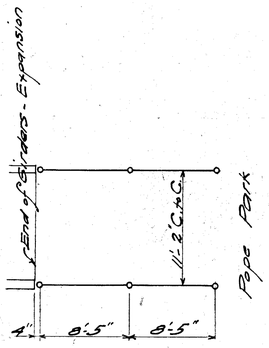

Easterly End

Plan of Railing
Scale ⅛" = 1'-0"

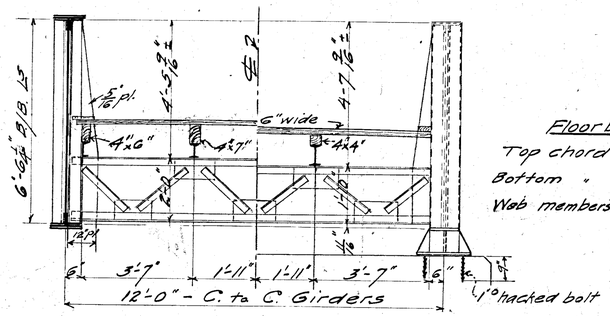

Floorbeam
Top chord 2 Ls 2½"x2½"x5/16"
Bottom " 2 Ls 3"x2½"x5/16"
Web members 1 L 2½"x2½"x5/16"

Half Section at Center Half End View
Scale ⅜" = 1'-0"

Shop and Field Paint - One coat each of Goheen Mfg. Co.'s Carbonizing coating
Rivets ¾" unless otherwise approved.
Field connections riveted

City of Hartford
Department of Engineering
Steel Foot Bridge
over
Park River at Riverside Street
July 1911

Oscar N. Clark City Engineer

Day Book No. 02682
Drawer 106/200 Sheet 8/32