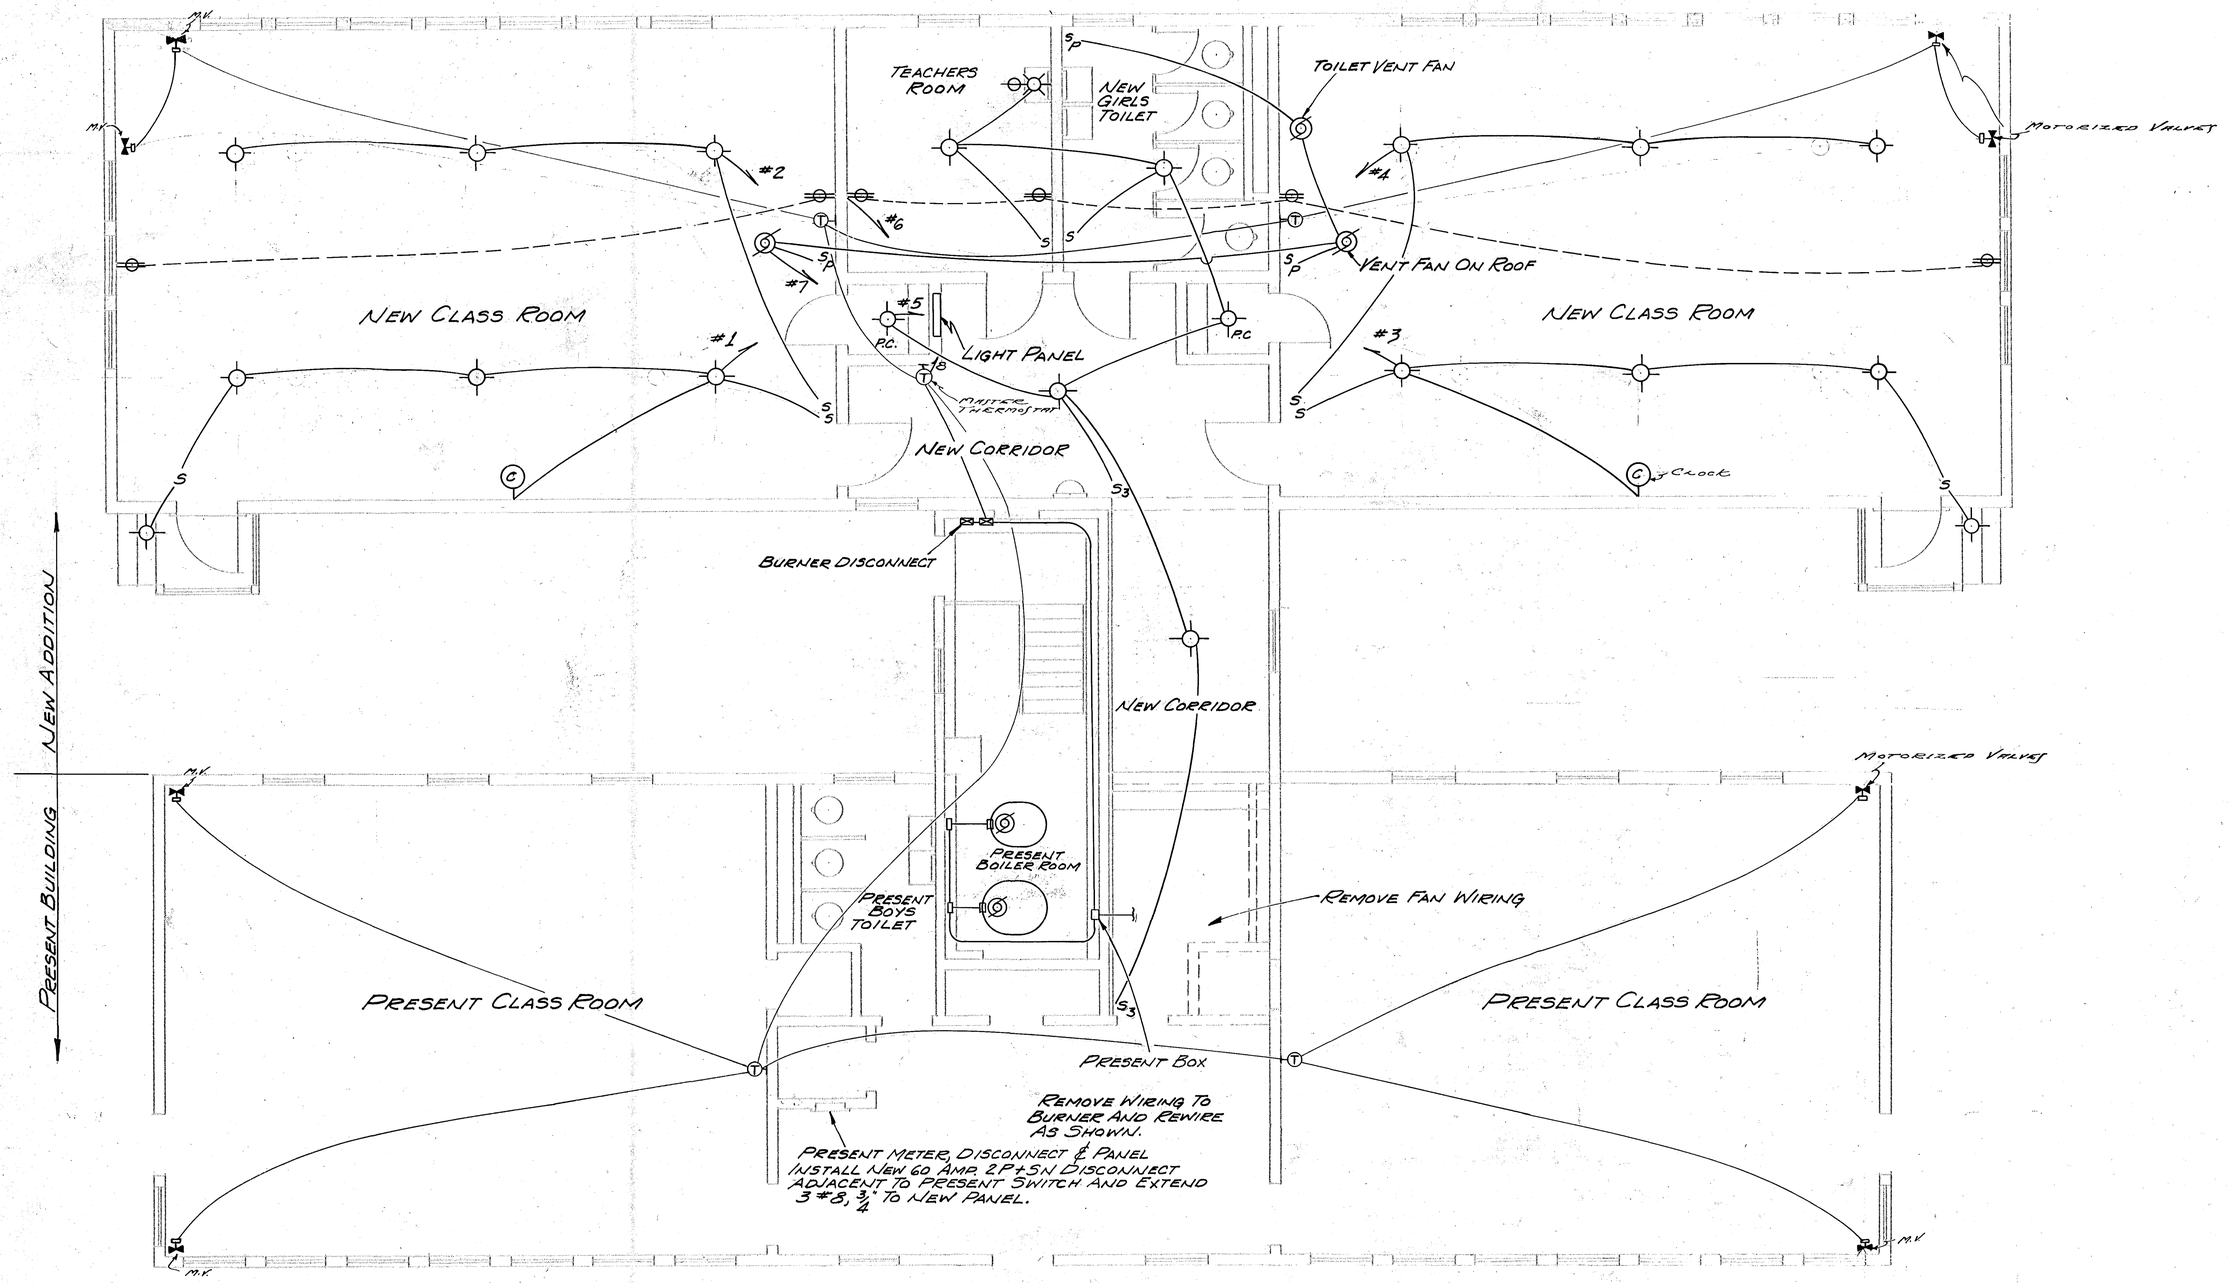

PLAN
ELECTRIC

SCALE: 1/4" = 1'-0"

SHEET 7 OF 7 SHEETS

CITY OF HARTFORD, CONNECTICUT
DEPARTMENT OF ENGINEERING

TWO CLASS ROOM ADDITION
MONTROSE STREET SCHOOL

PLAN
ELECTRIC

SUBMITTED	RECOMMENDED	APPROVED
Daniel J. Carroll	Winfred W. Dellway	Stanley Stelton
DIVISION ENGINEER	ASST. CITY ENGR.	CITY ENGINEER

DESIGN _____ DRAWN _____
TRACED _____ CHECK _____

DAYBOOK NO. 09031

DATE JULY 6, 1949

HENRI B. VAN ZELM
CONSULTING ENGINEER
ASYLUM STREET
HARTFORD, CONN.

HENRI B. VAN ZELM - CONSULTING ENGINEER - HARTFORD.