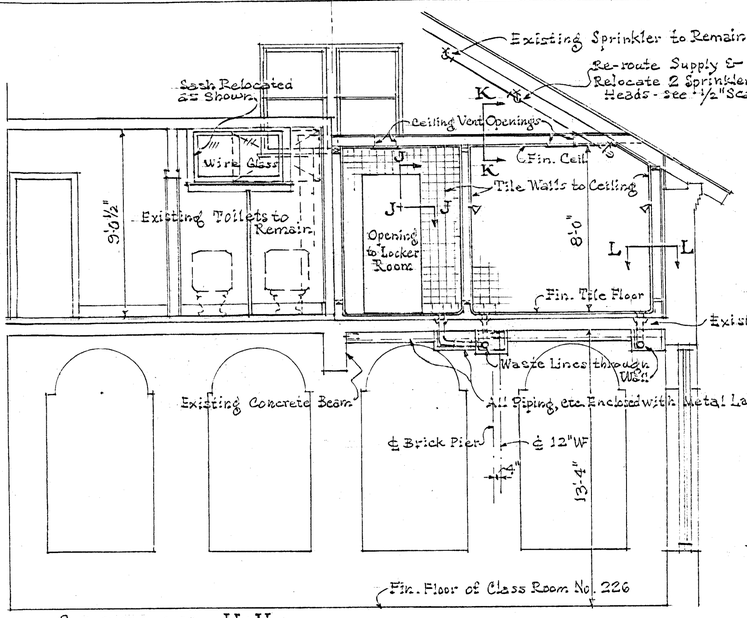

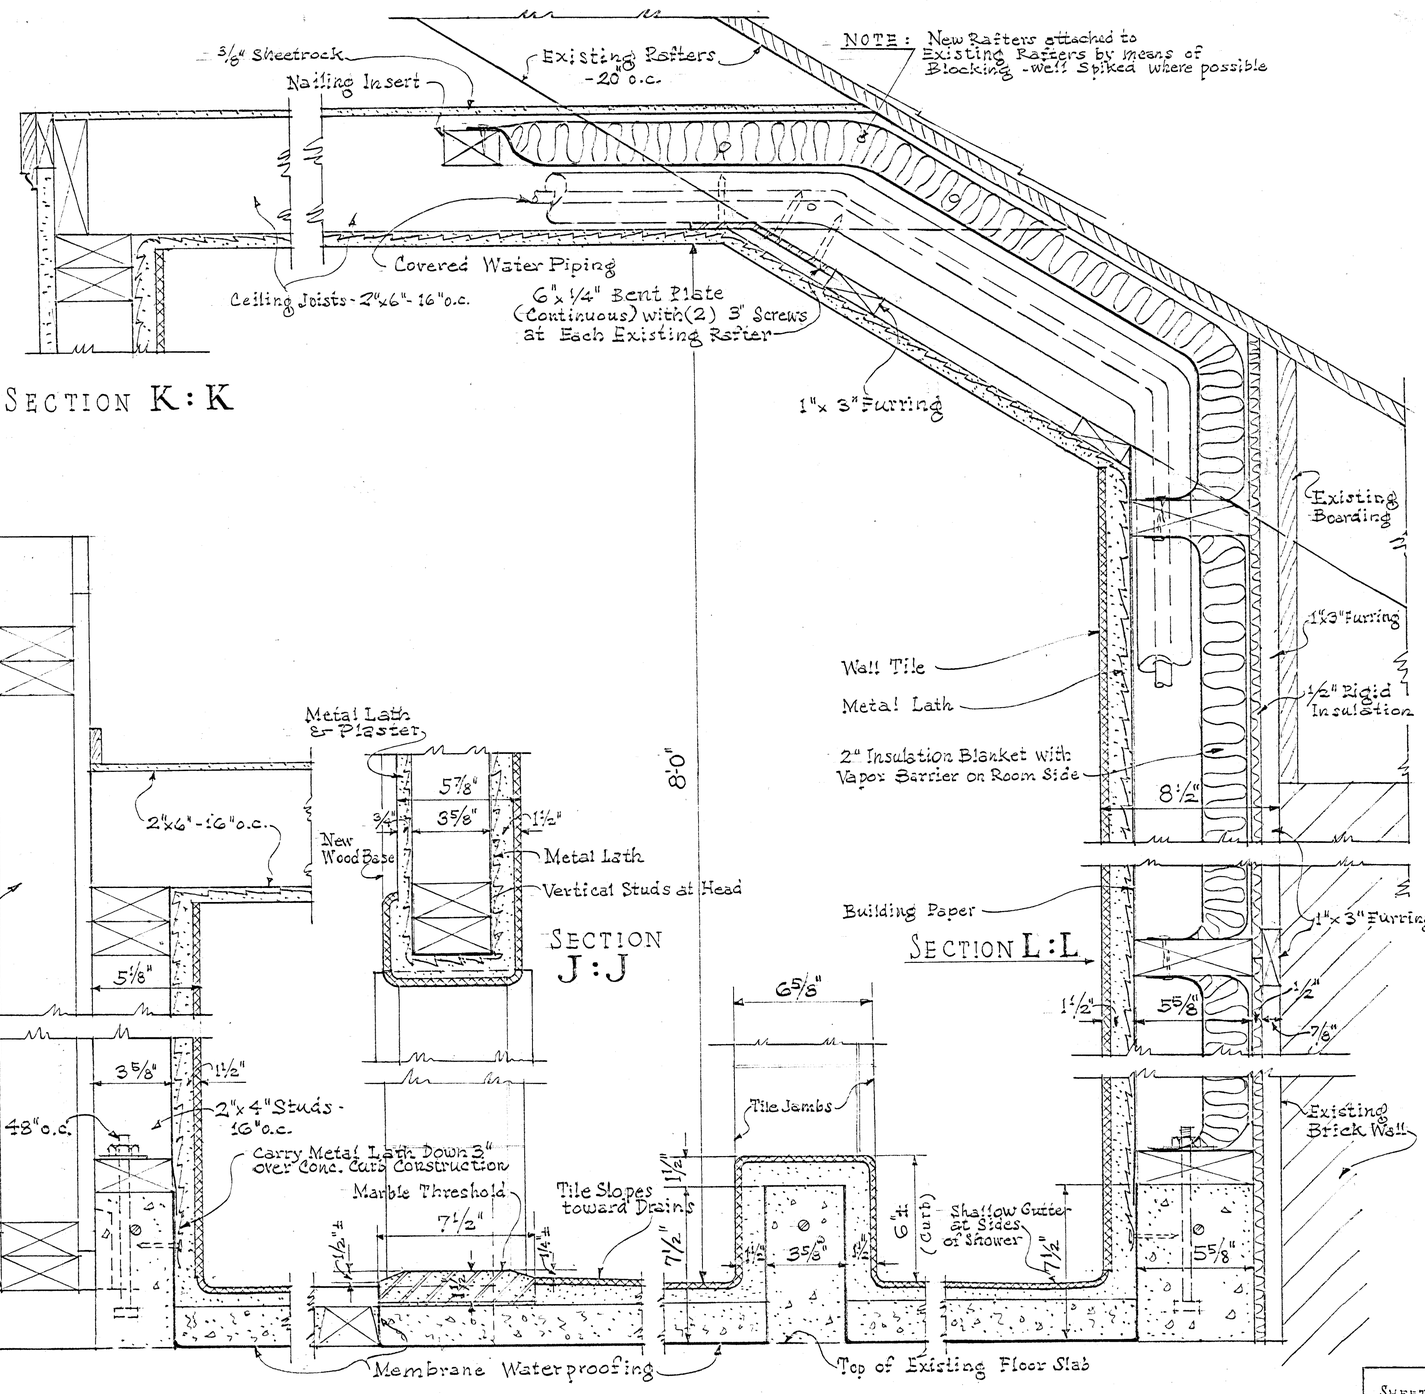

SECTION K:K

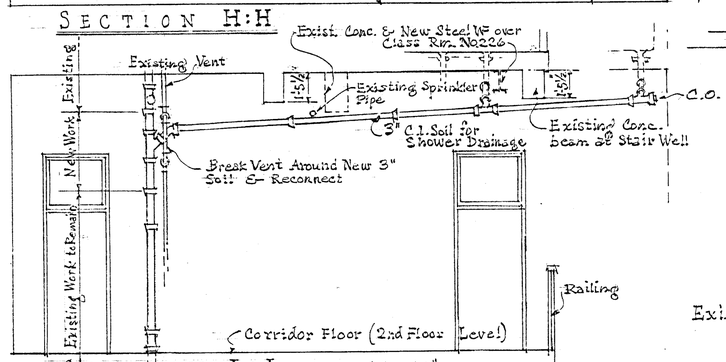

SECTION H:H

SECTION I:I Scale: 1/4" = 1'-0"

SECTIONS: A:A B:B C:C D:D E:E F:F G:G

DETAILS OF SHOWER CONSTRUCTION

Scale: 3" = 1'-0"

VERIFY EXISTING CONDITIONS AND DIMENSIONS AT BUILDING

SHEET No. 2

CITY OF HARTFORD, CONNECTICUT
DEPARTMENT OF ENGINEERING

BOYS' SHOWER ROOM AT NORTHWEST SCHOOL
485 WOODLAND STREET

SUBMITTED Daniel J. Teisler DIVISION ENGINEER	RECOMMENDED ASST. CITY ENGINEER	APPROVED Norman Stilson CITY ENGINEER
DESIGN F.M.G. DRAWN F.M.G.		DAYBOOK No. 09235-B
TRACED F.M.G. CHECK D.A.G.		DATE AUG. 29, 1952