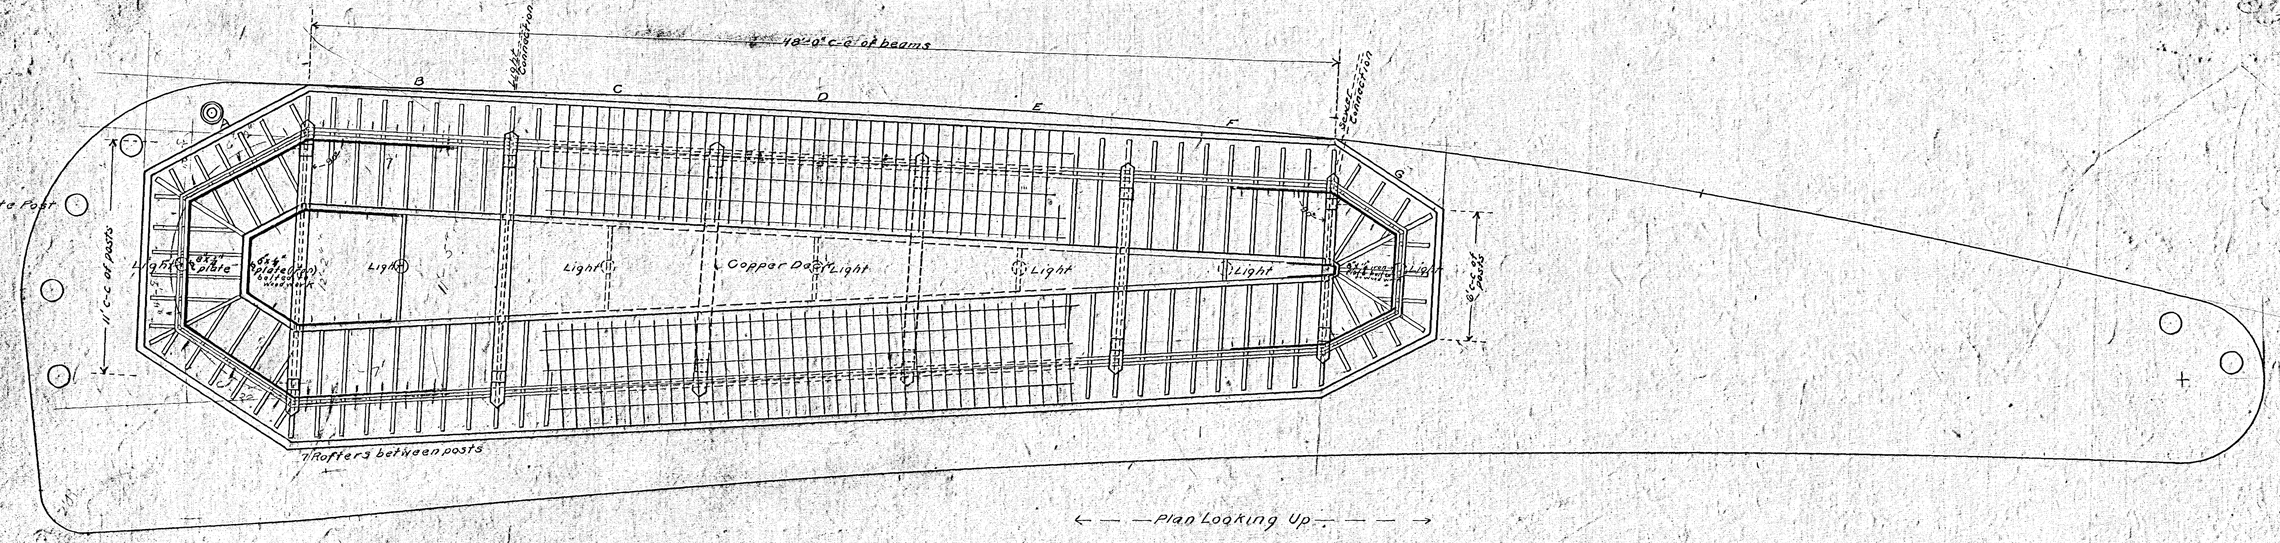

Plan of Platform and Shelter

Scale 1/4"=1'

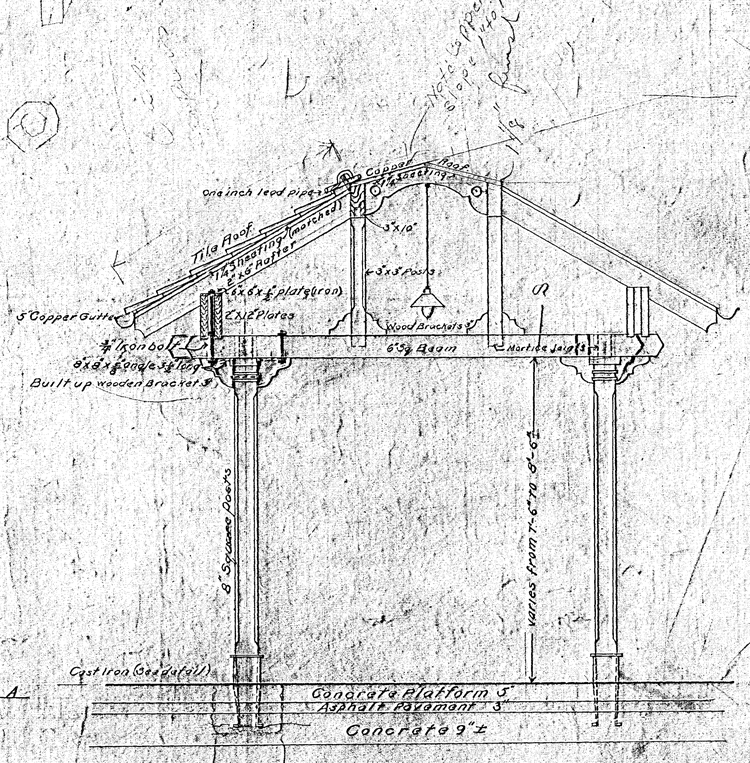

Section Thro Shelter

Scale 1/2"=1'

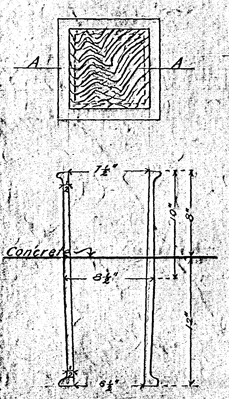

Detail of cast iron base

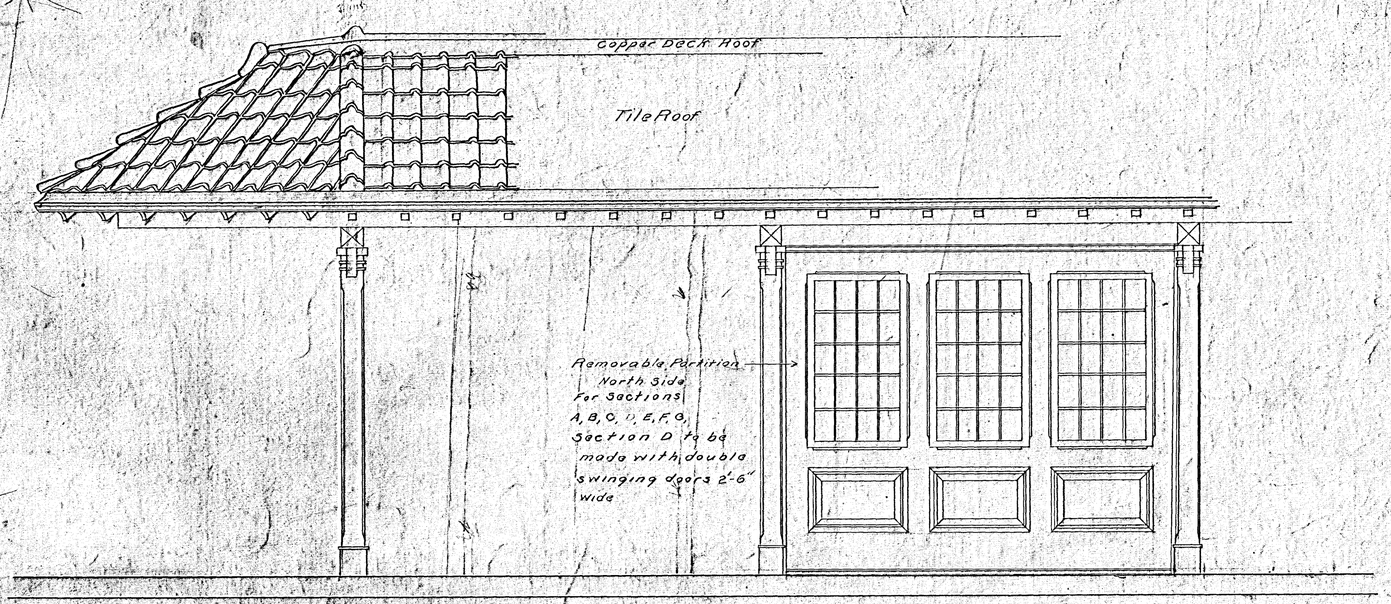

Partial Elevation

Scale 1/2"=1'

City of Hartford
Department of Engineering
SHELTER FOR WAITING STATION, CITY HALL SQ.
Scales as shown Drawer No 62
Day Book No 03336 Sheet No 28A
Sept 1913 See Plan No 03369