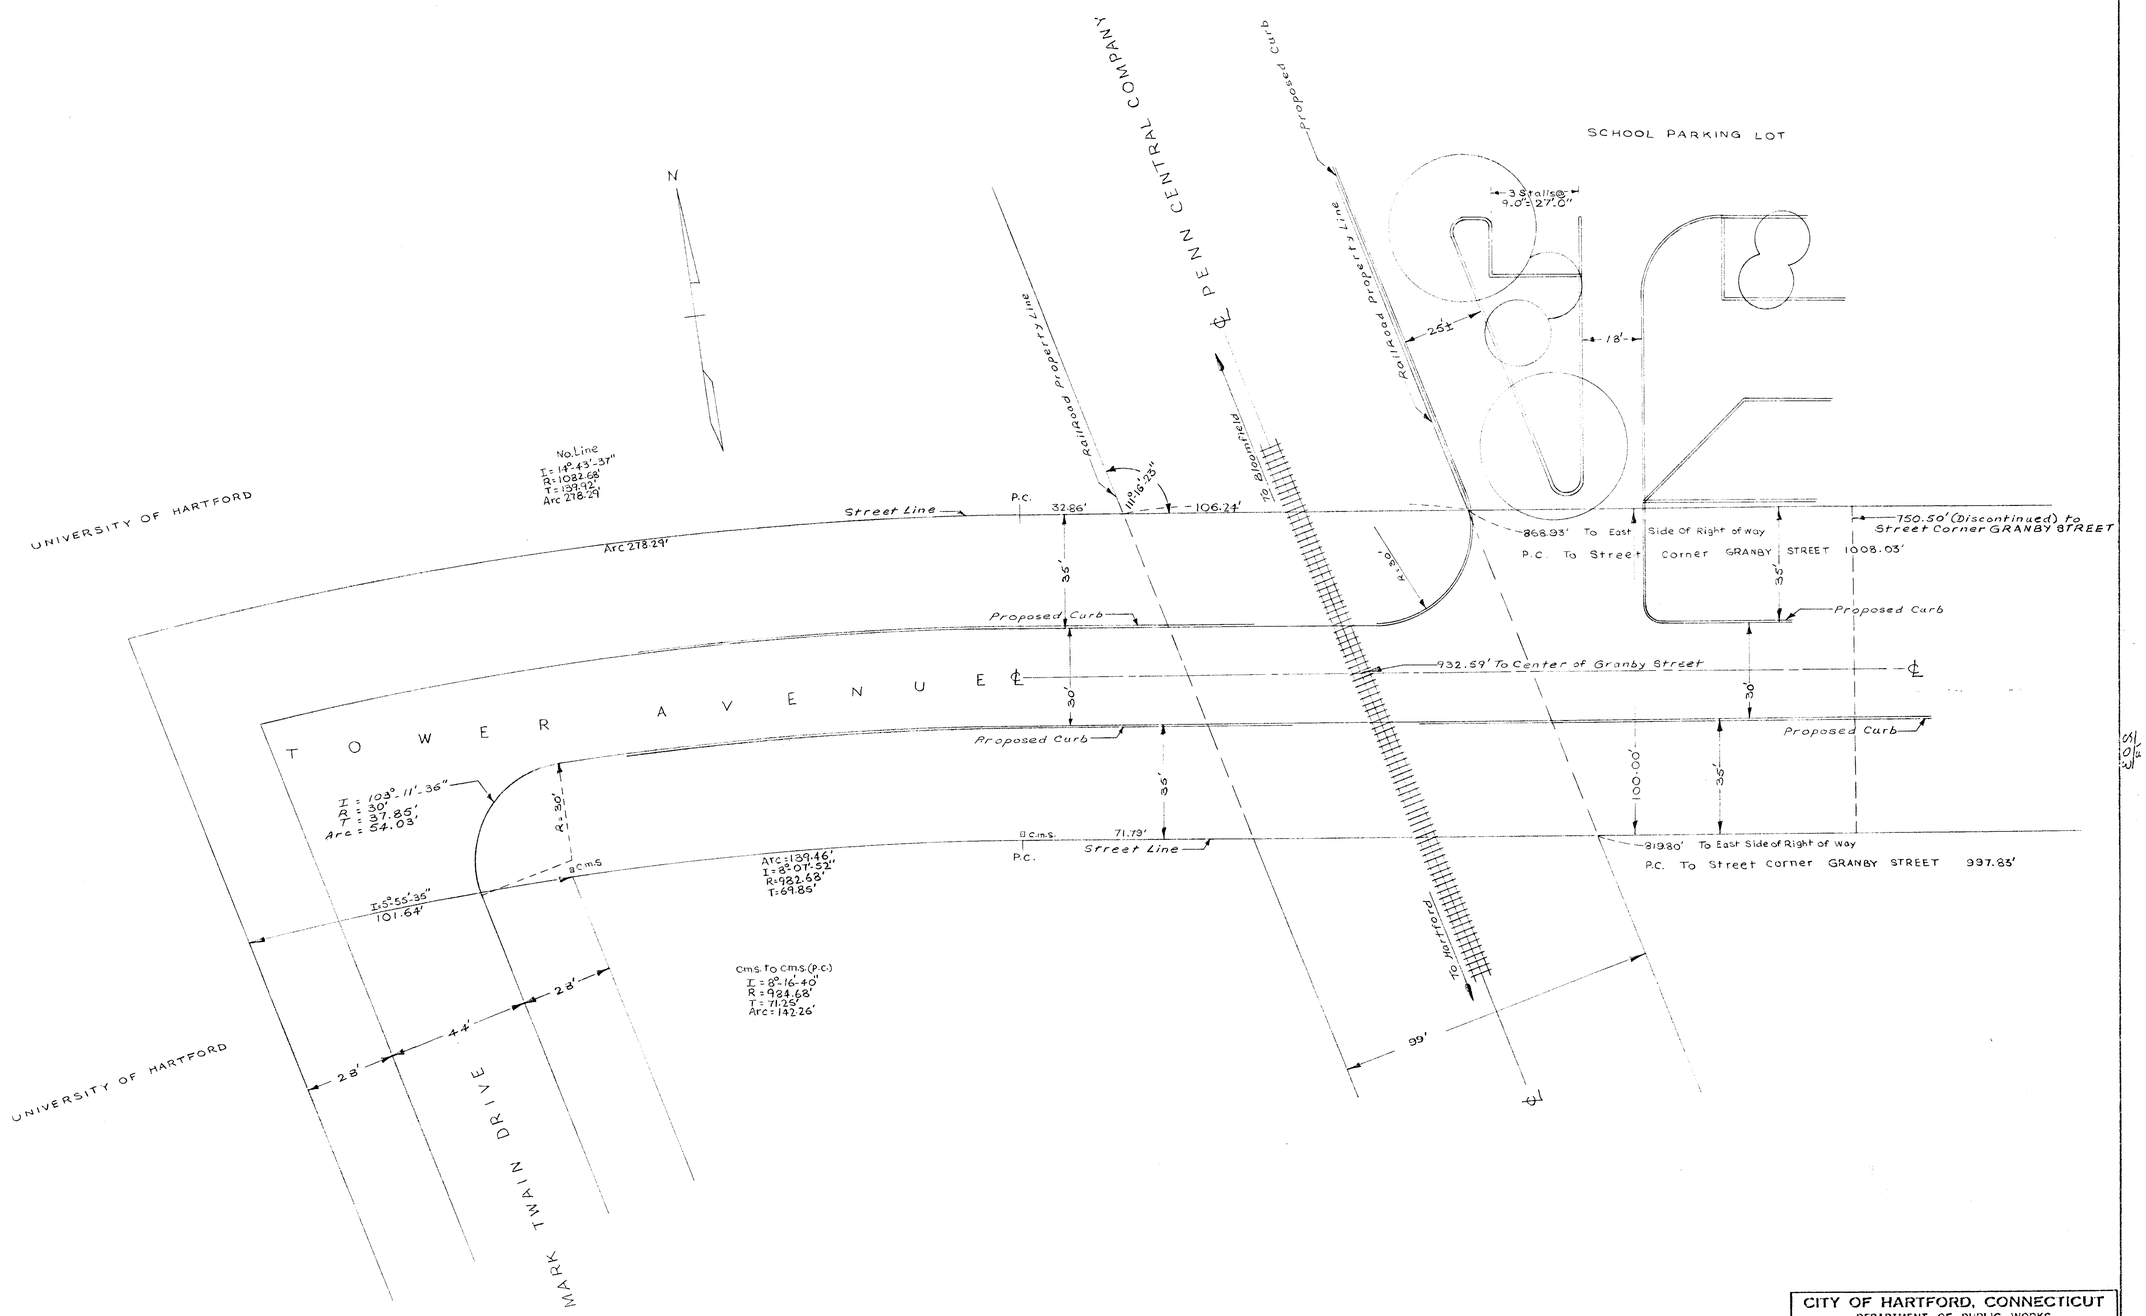

CITY OF HARTFORD, CONNECTICUT
DEPARTMENT OF PUBLIC WORKS
BUREAU OF ENGINEERING SERVICES

TOWER AVENUE
ACROSS
PENN-CENTRAL RAILROAD

SUBMITTED	RECOMMENDED	APPROVED
DIVISION ENGINEER	CHIEF OF ENG. SERV.	ASST DIR. & CITY ENG.

DRAWN ____ CHECKED ____	SCALE 1" = 20'	DAYBOOK NO. 010399 DATE MAR 1973