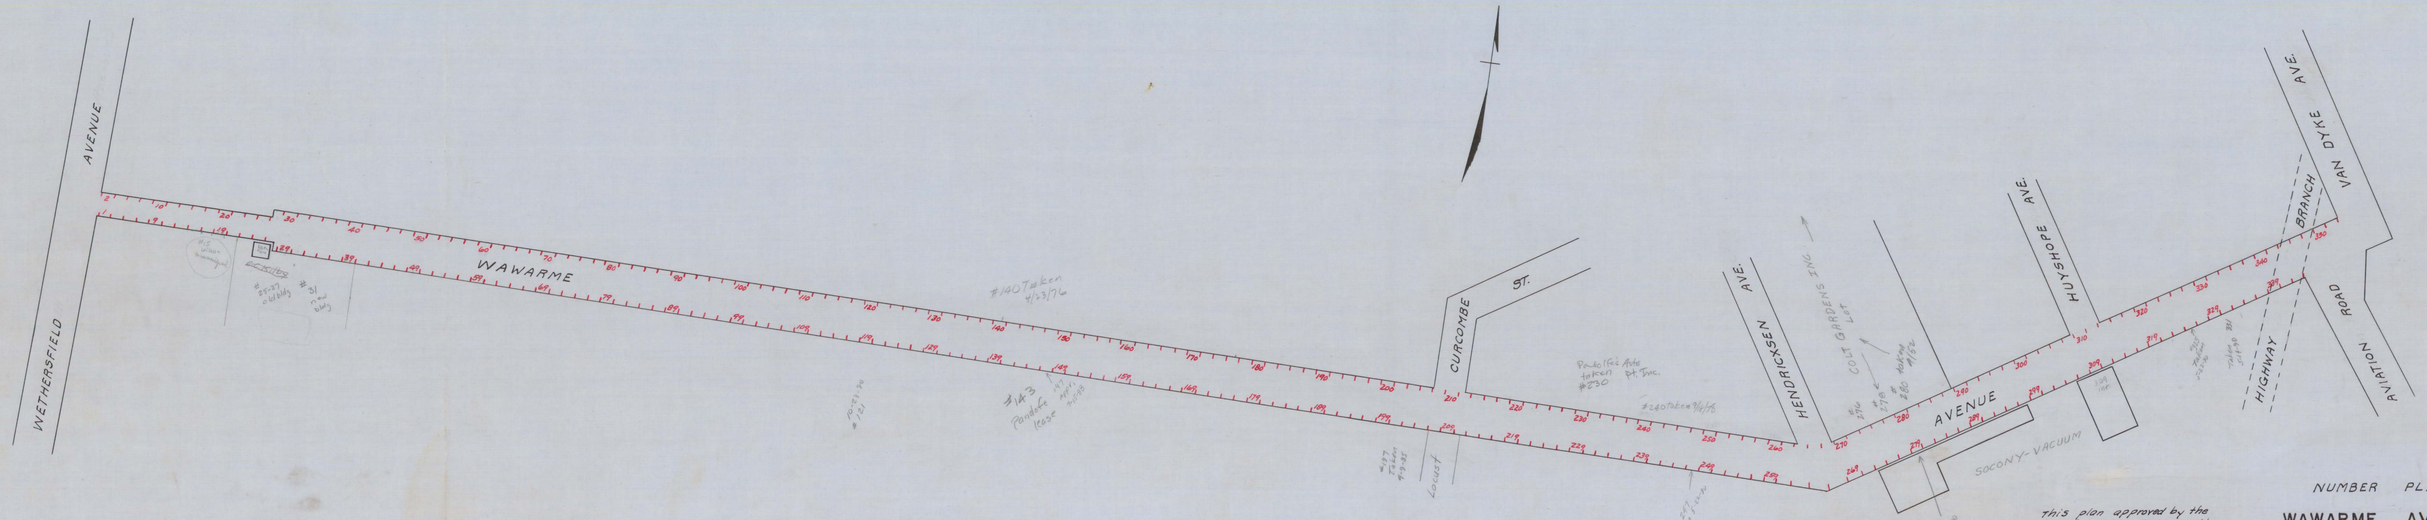

This plan approved by the Dept. of Public Works as the official "House Number" plan for Wawarme Avenue.

Director of Public Works

NUMBER PLAN

WAWARME AVENUE

Interval 25 feet Scale 1" = 100'

DESIGN	DRAFT. F.R.H.	DAYBOOK NO.	09195
TRACE	CHECK R.H.B.	DATE	April 1952