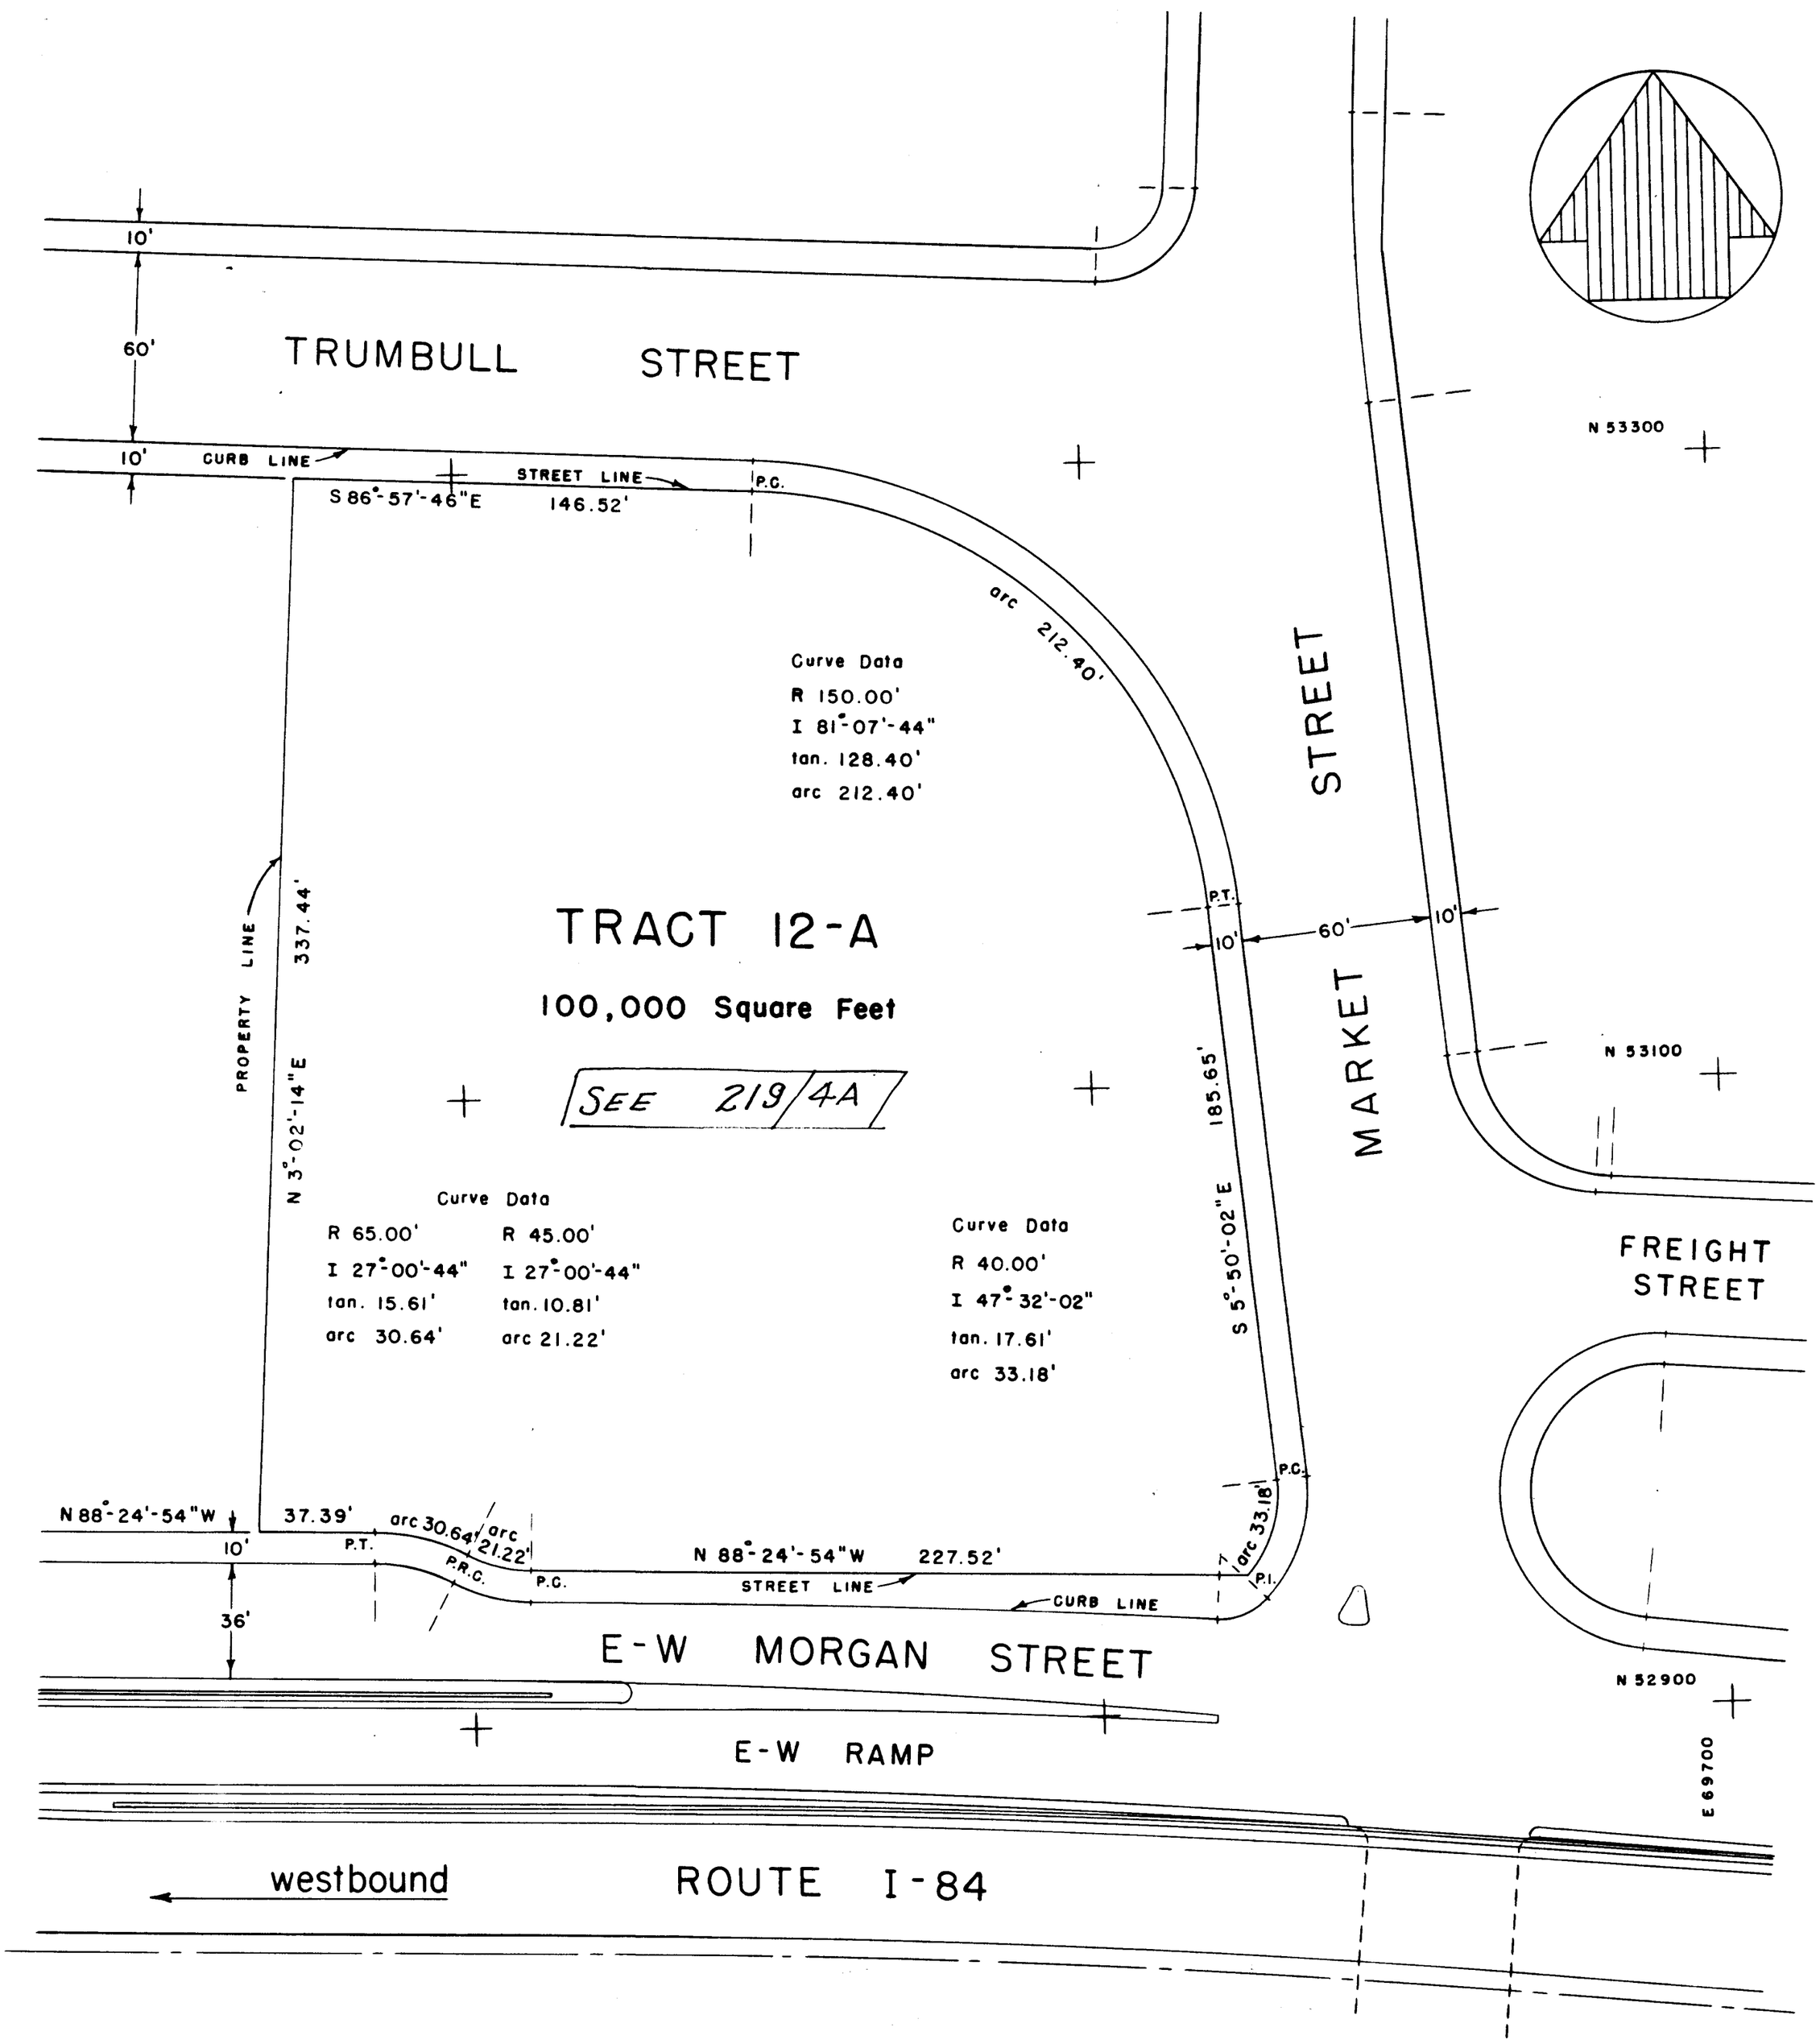

CITY OF HARTFORD, CONNECTICUT
DEPARTMENT OF ENGINEERING

TRACT 12-A
WINDSOR STREET
REDEVELOPMENT PROJECT

SUBMITTED	RECOMMENDED	APPROVED
John L. Linnon	George E. Heppner	Porter H. Barrows
DIVISION ENGINEER	ASS'T. CITY ENG.	CITY ENGINEER

DESIGN R.L.L. DRAWN R.L.L.
TRACED R.L.L. CHECK J.L.L.

DAYBOOK NO. 010002
SCALE 1" = 40'
DATE OCTOBER 1967