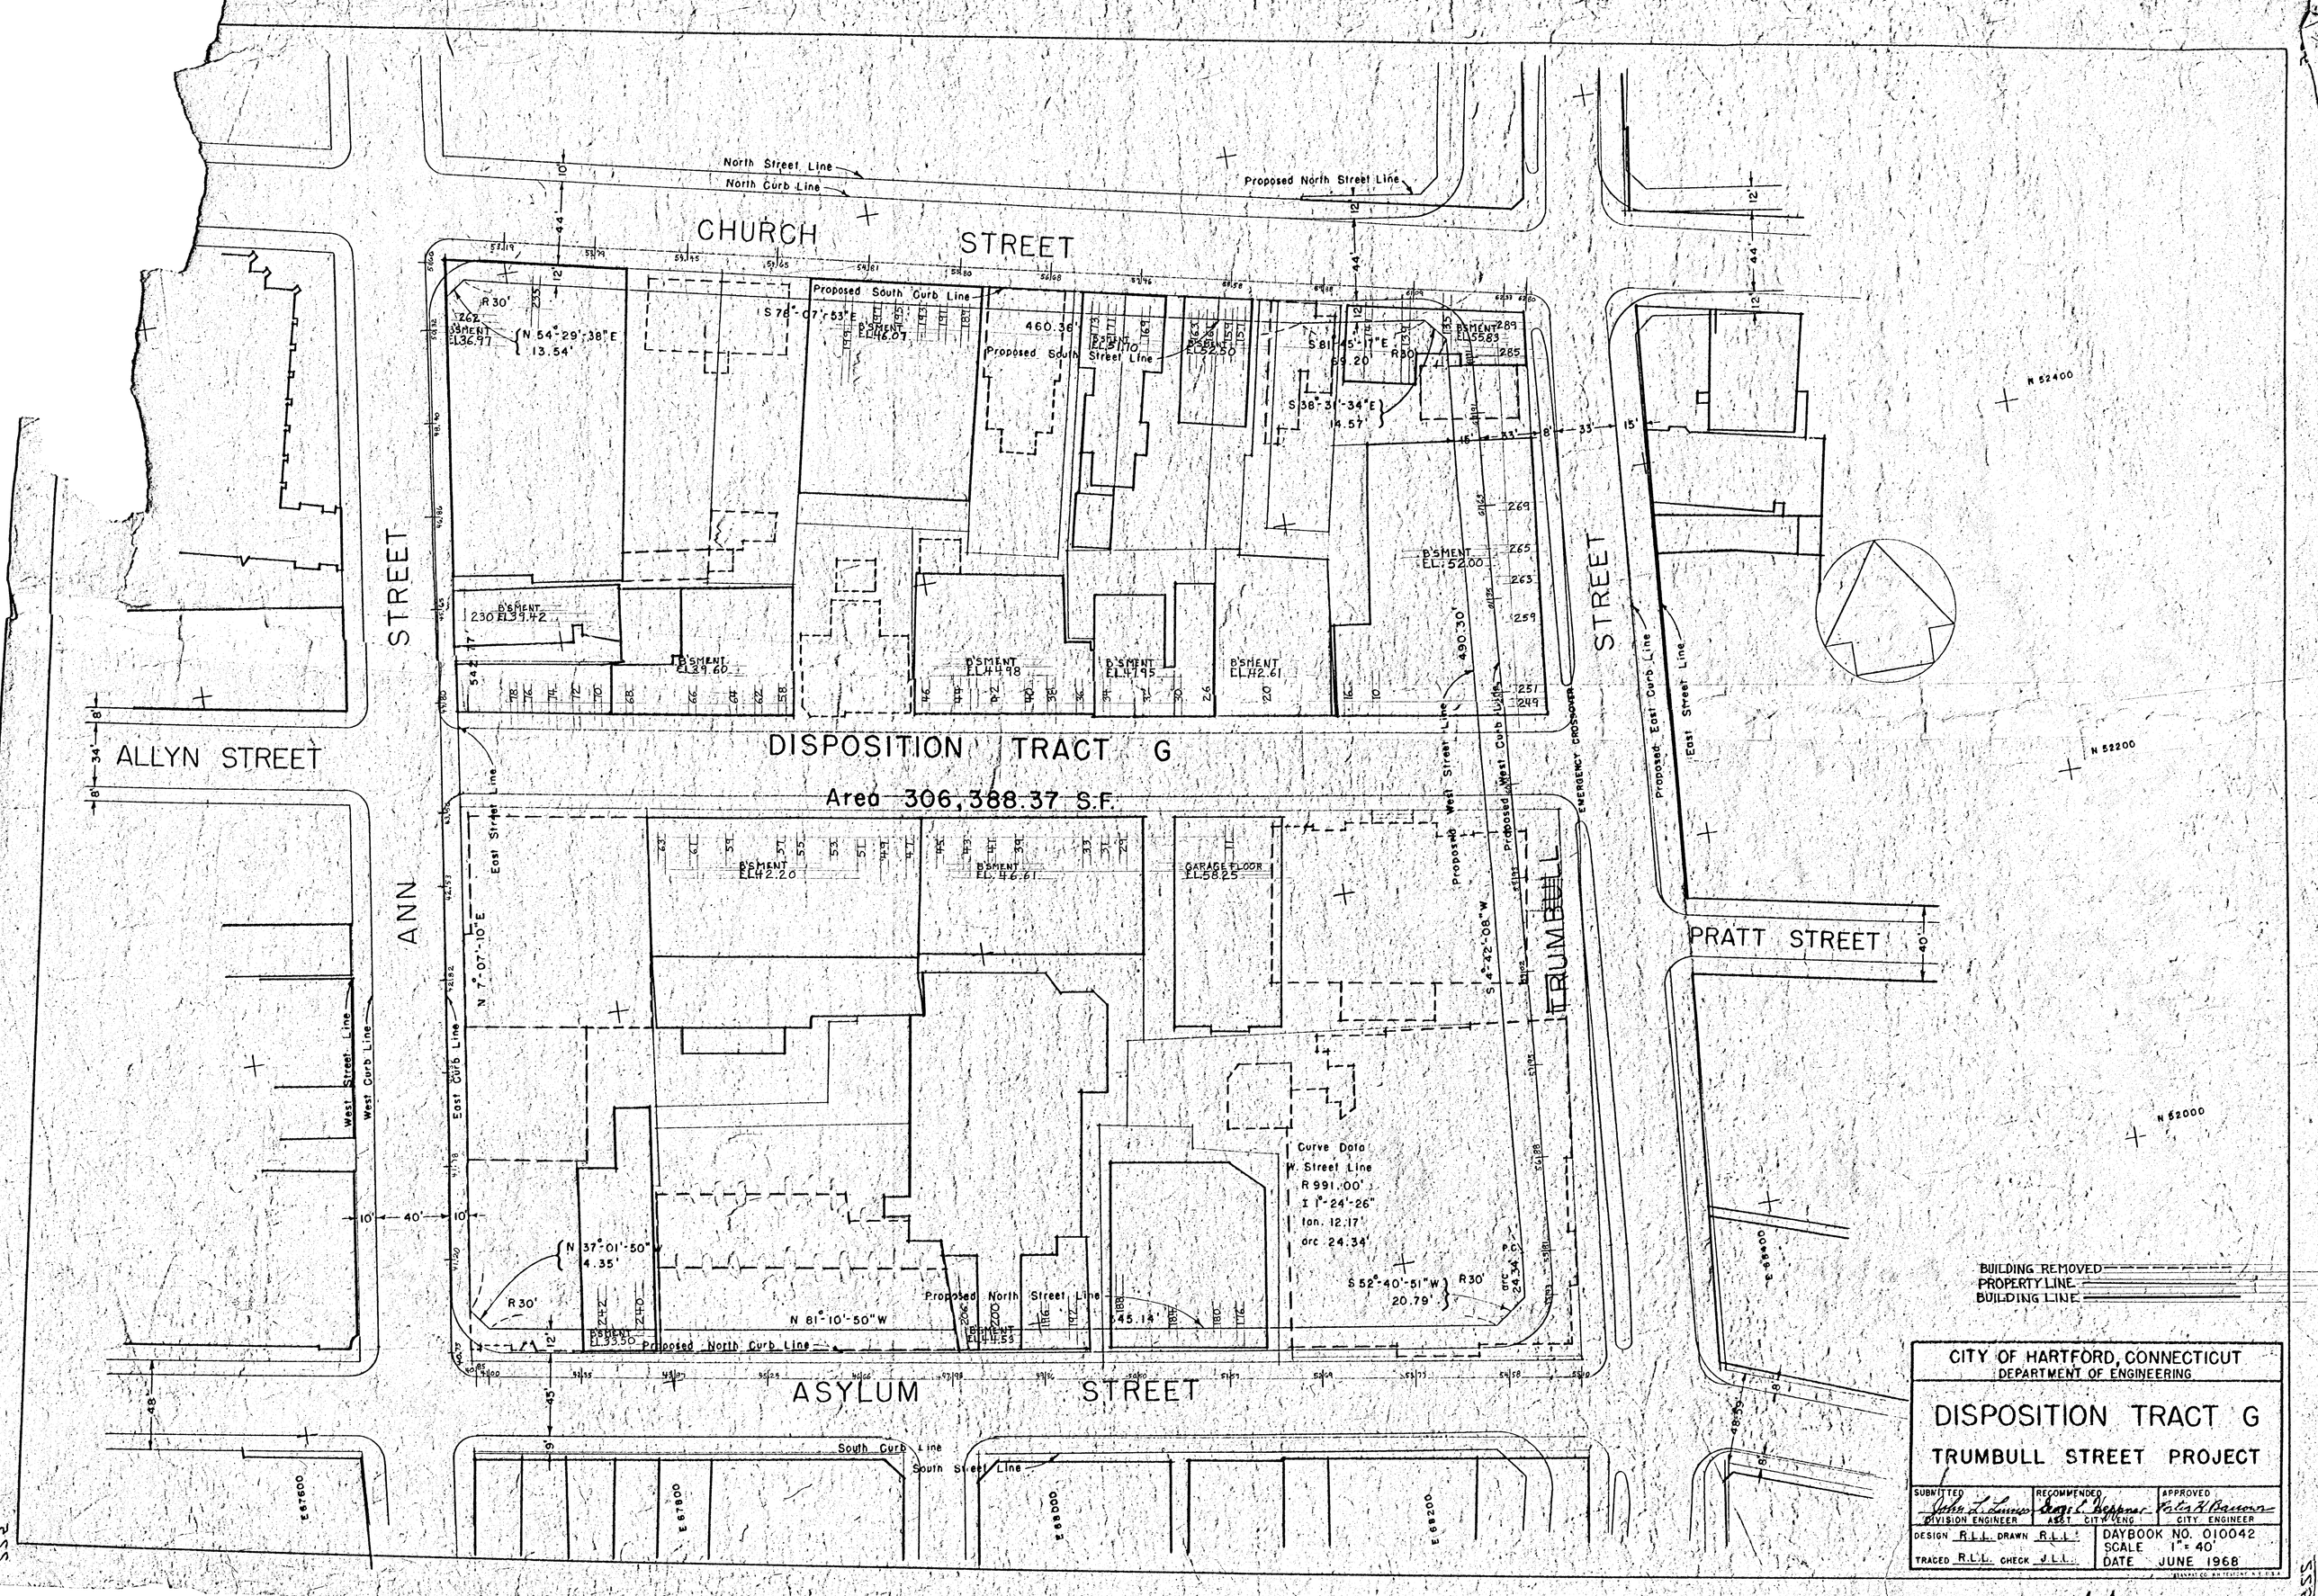
CHURCH STREET
North Street Line
North Curb Line
Proposed North Street Line
Proposed South Curb Line
Proposed South Street Line
ALLYN STREET
ANN STREET
TRUMBULL STREET
PRATT STREET
ASYLUM STREET
DISPOSITION TRACT G
Area 306,388.37 S.F.
East Street Line
East Curb Line
West Street Line
West Curb Line
Proposed East Street Line
Proposed East Curb Line
Proposed West Street Line
Proposed West Curb Line
EMERGENCY CROSSOVER
Proposed North Curb Line
South Curb Line
South Street Line
N 54°-29'-38" E
13.54'
S 78°-07'-53" E
460.36'
S 81°-45'-17" E
89.20'
S 38°-31'-34" E
4.57'
N 7°-07'-10" E
S 4°-42'-08" W
N 37°-01'-50" W
4.35'
N 81°-10'-50" W
45.14'
S 52°-40'-51" W
20.79'
Curve Data
W. Street Line
R 991.00'
I 1°-24'-26"
tan. 12.17'
arc 24.34'
BUILDING REMOVED
PROPERTY LINE
BUILDING LINE
CITY OF HARTFORD, CONNECTICUT
DEPARTMENT OF ENGINEERING
DISPOSITION TRACT G
TRUMBULL STREET PROJECT
SUBMITTED
DIVISION ENGINEER
RECOMMENDED
ASST. CITY ENG.
APPROVED
CITY ENGINEER
DESIGN R.L.L. DRAWN R.L.L.
TRACED R.L.L. CHECK J.L.L.
DAYBOOK NO. 010042
SCALE 1" = 40'
DATE JUNE 1968