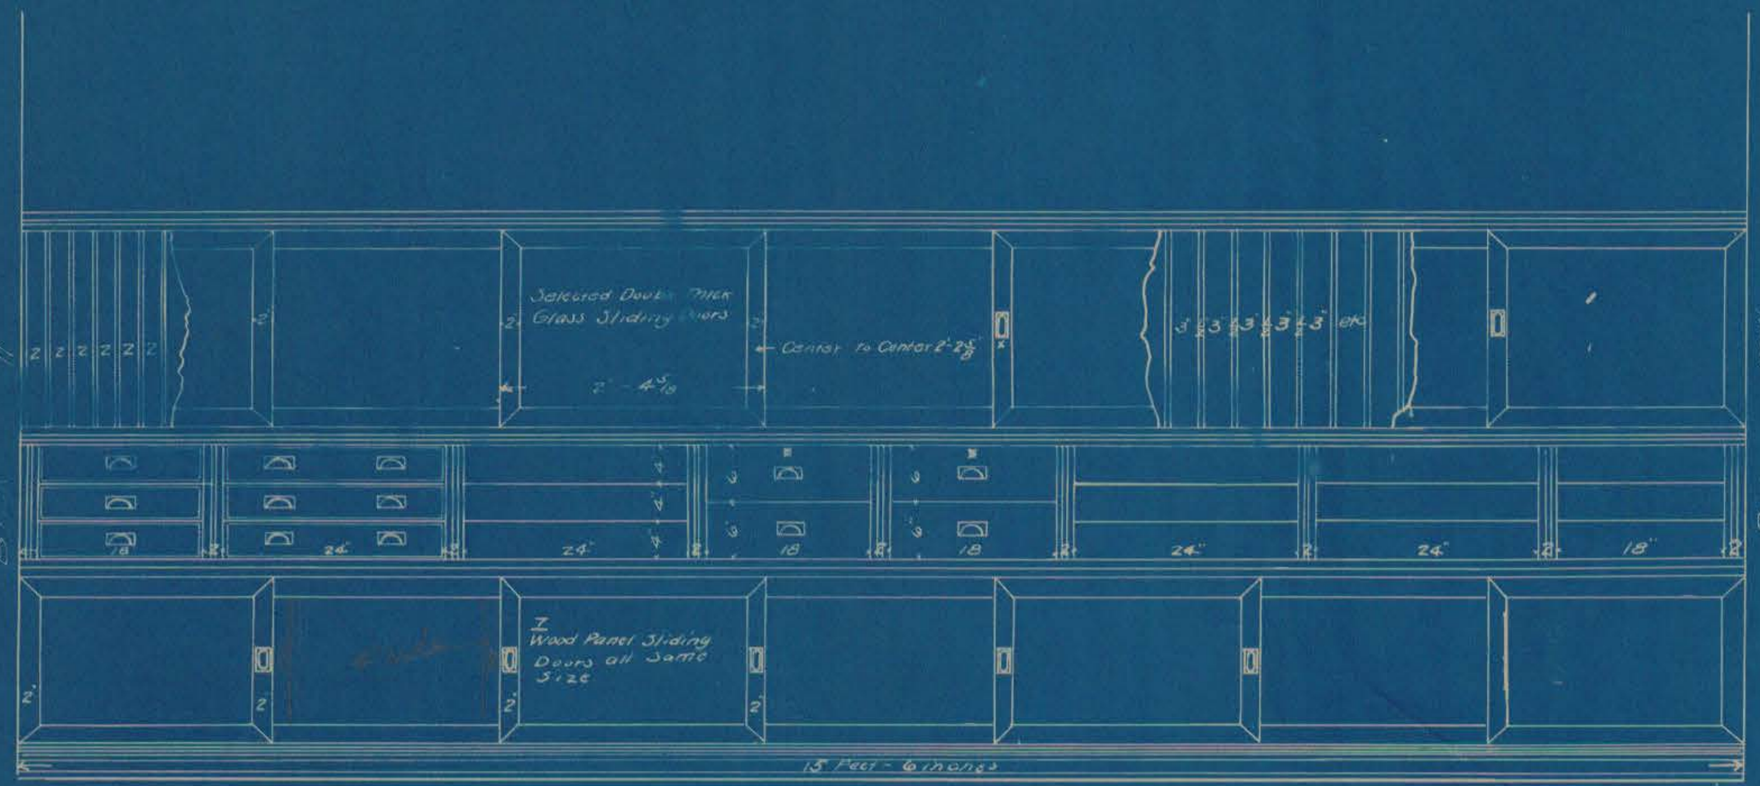

Front Elevation of Cabinet
1" = 1'

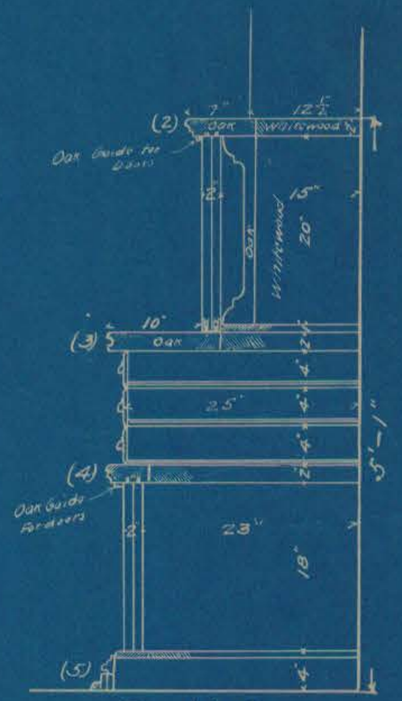

Section
1" = 1'

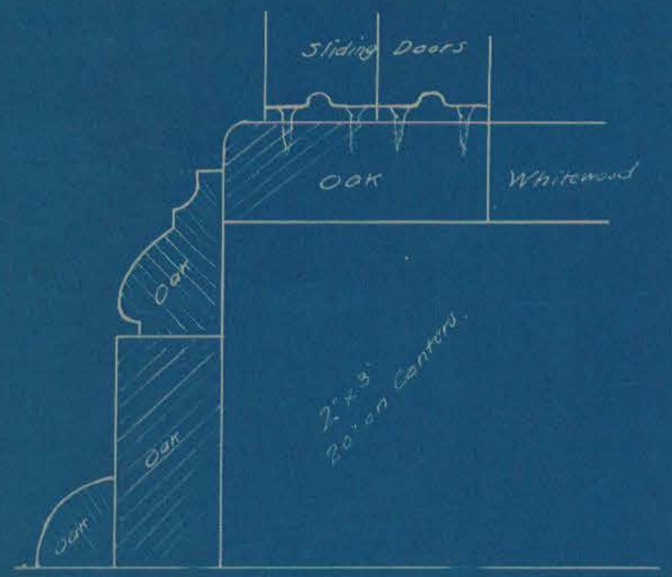

Section of Base of Cabinet
Full Size

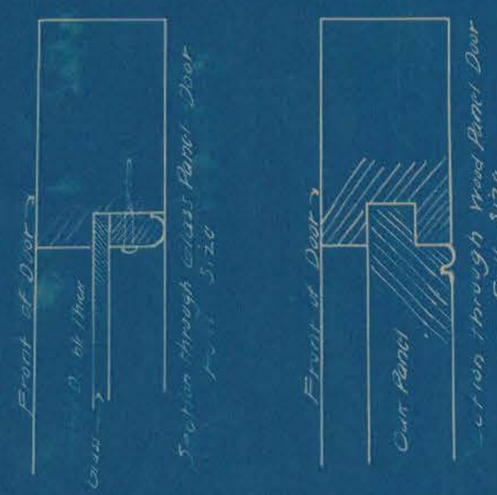

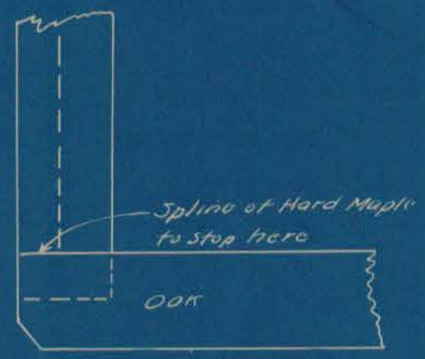

Section Plan of Drawer
Full Size

Plan of Cabinet
— for —
Board of Street Commissioners
Hartford, Conn.