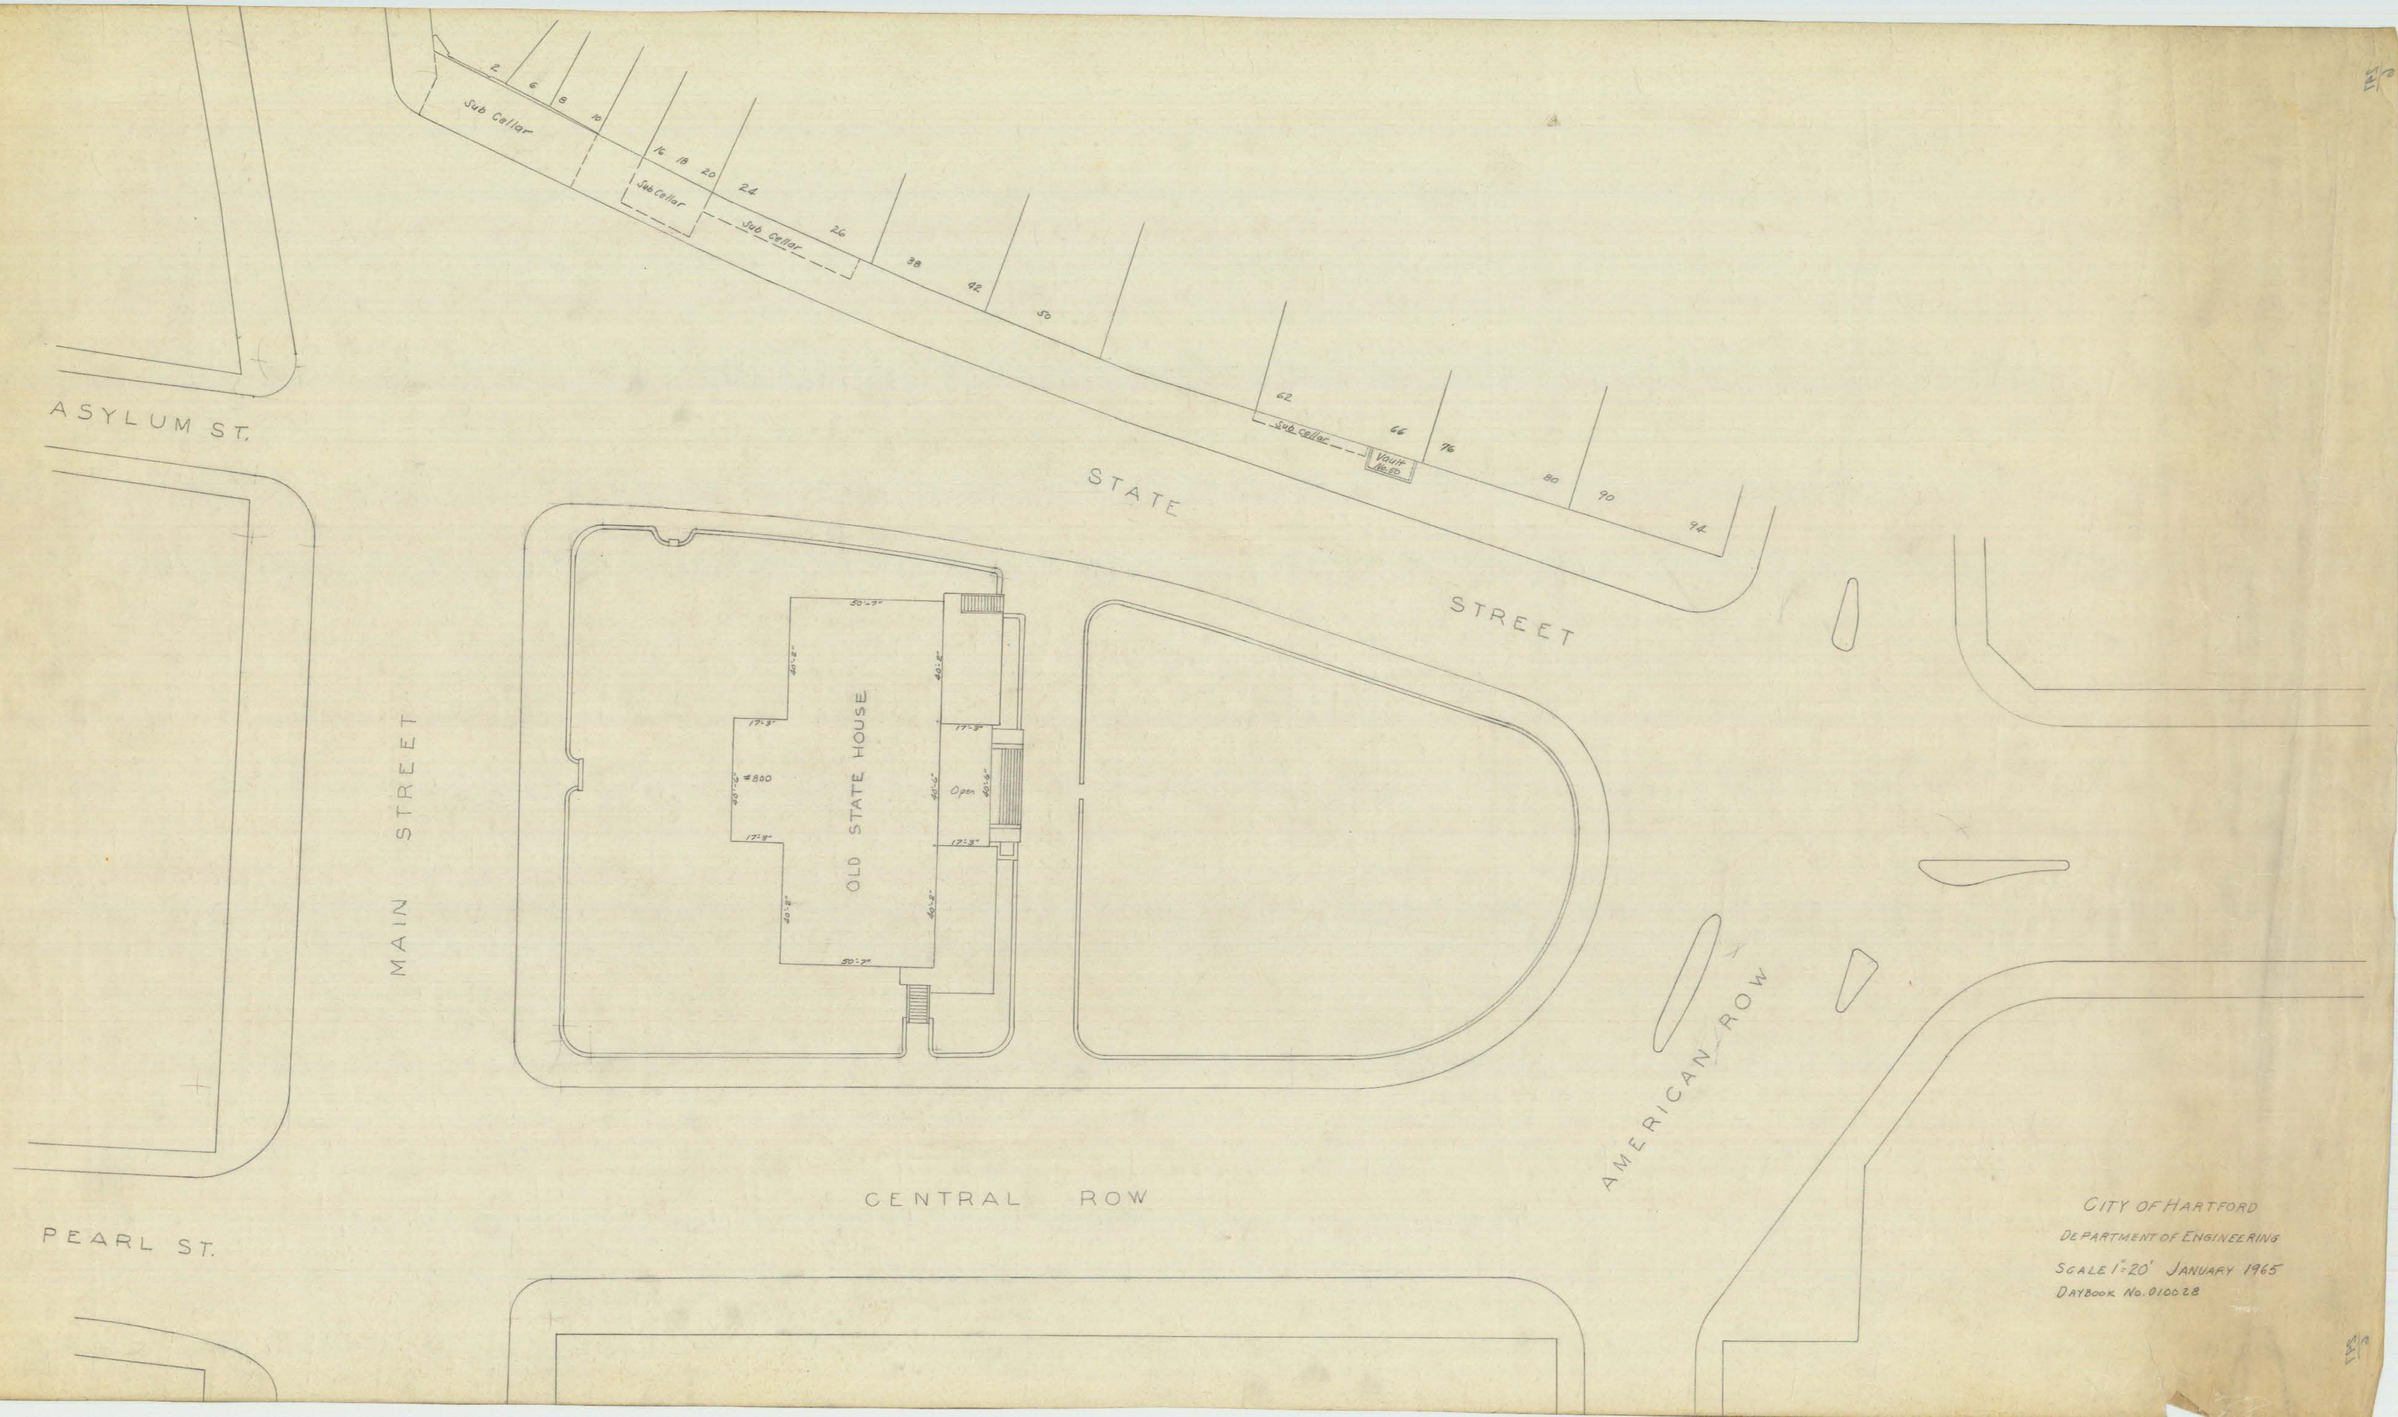
ASYLUM ST.
PEARL ST.
MAIN STREET
STATE STREET
CENTRAL ROW
AMERICAN ROW
OLD STATE HOUSE
#800
Open
Sub Cellar
Sub Cellar
Sub Cellar
Sub cellar
Vault No. 50
2
6
8
10
16
18
20
24
26
38
42
50
62
66
76
80
90
94
CITY OF HARTFORD
DEPARTMENT OF ENGINEERING
SCALE 1"=20' JANUARY 1965
DAYBOOK No. 0100.28