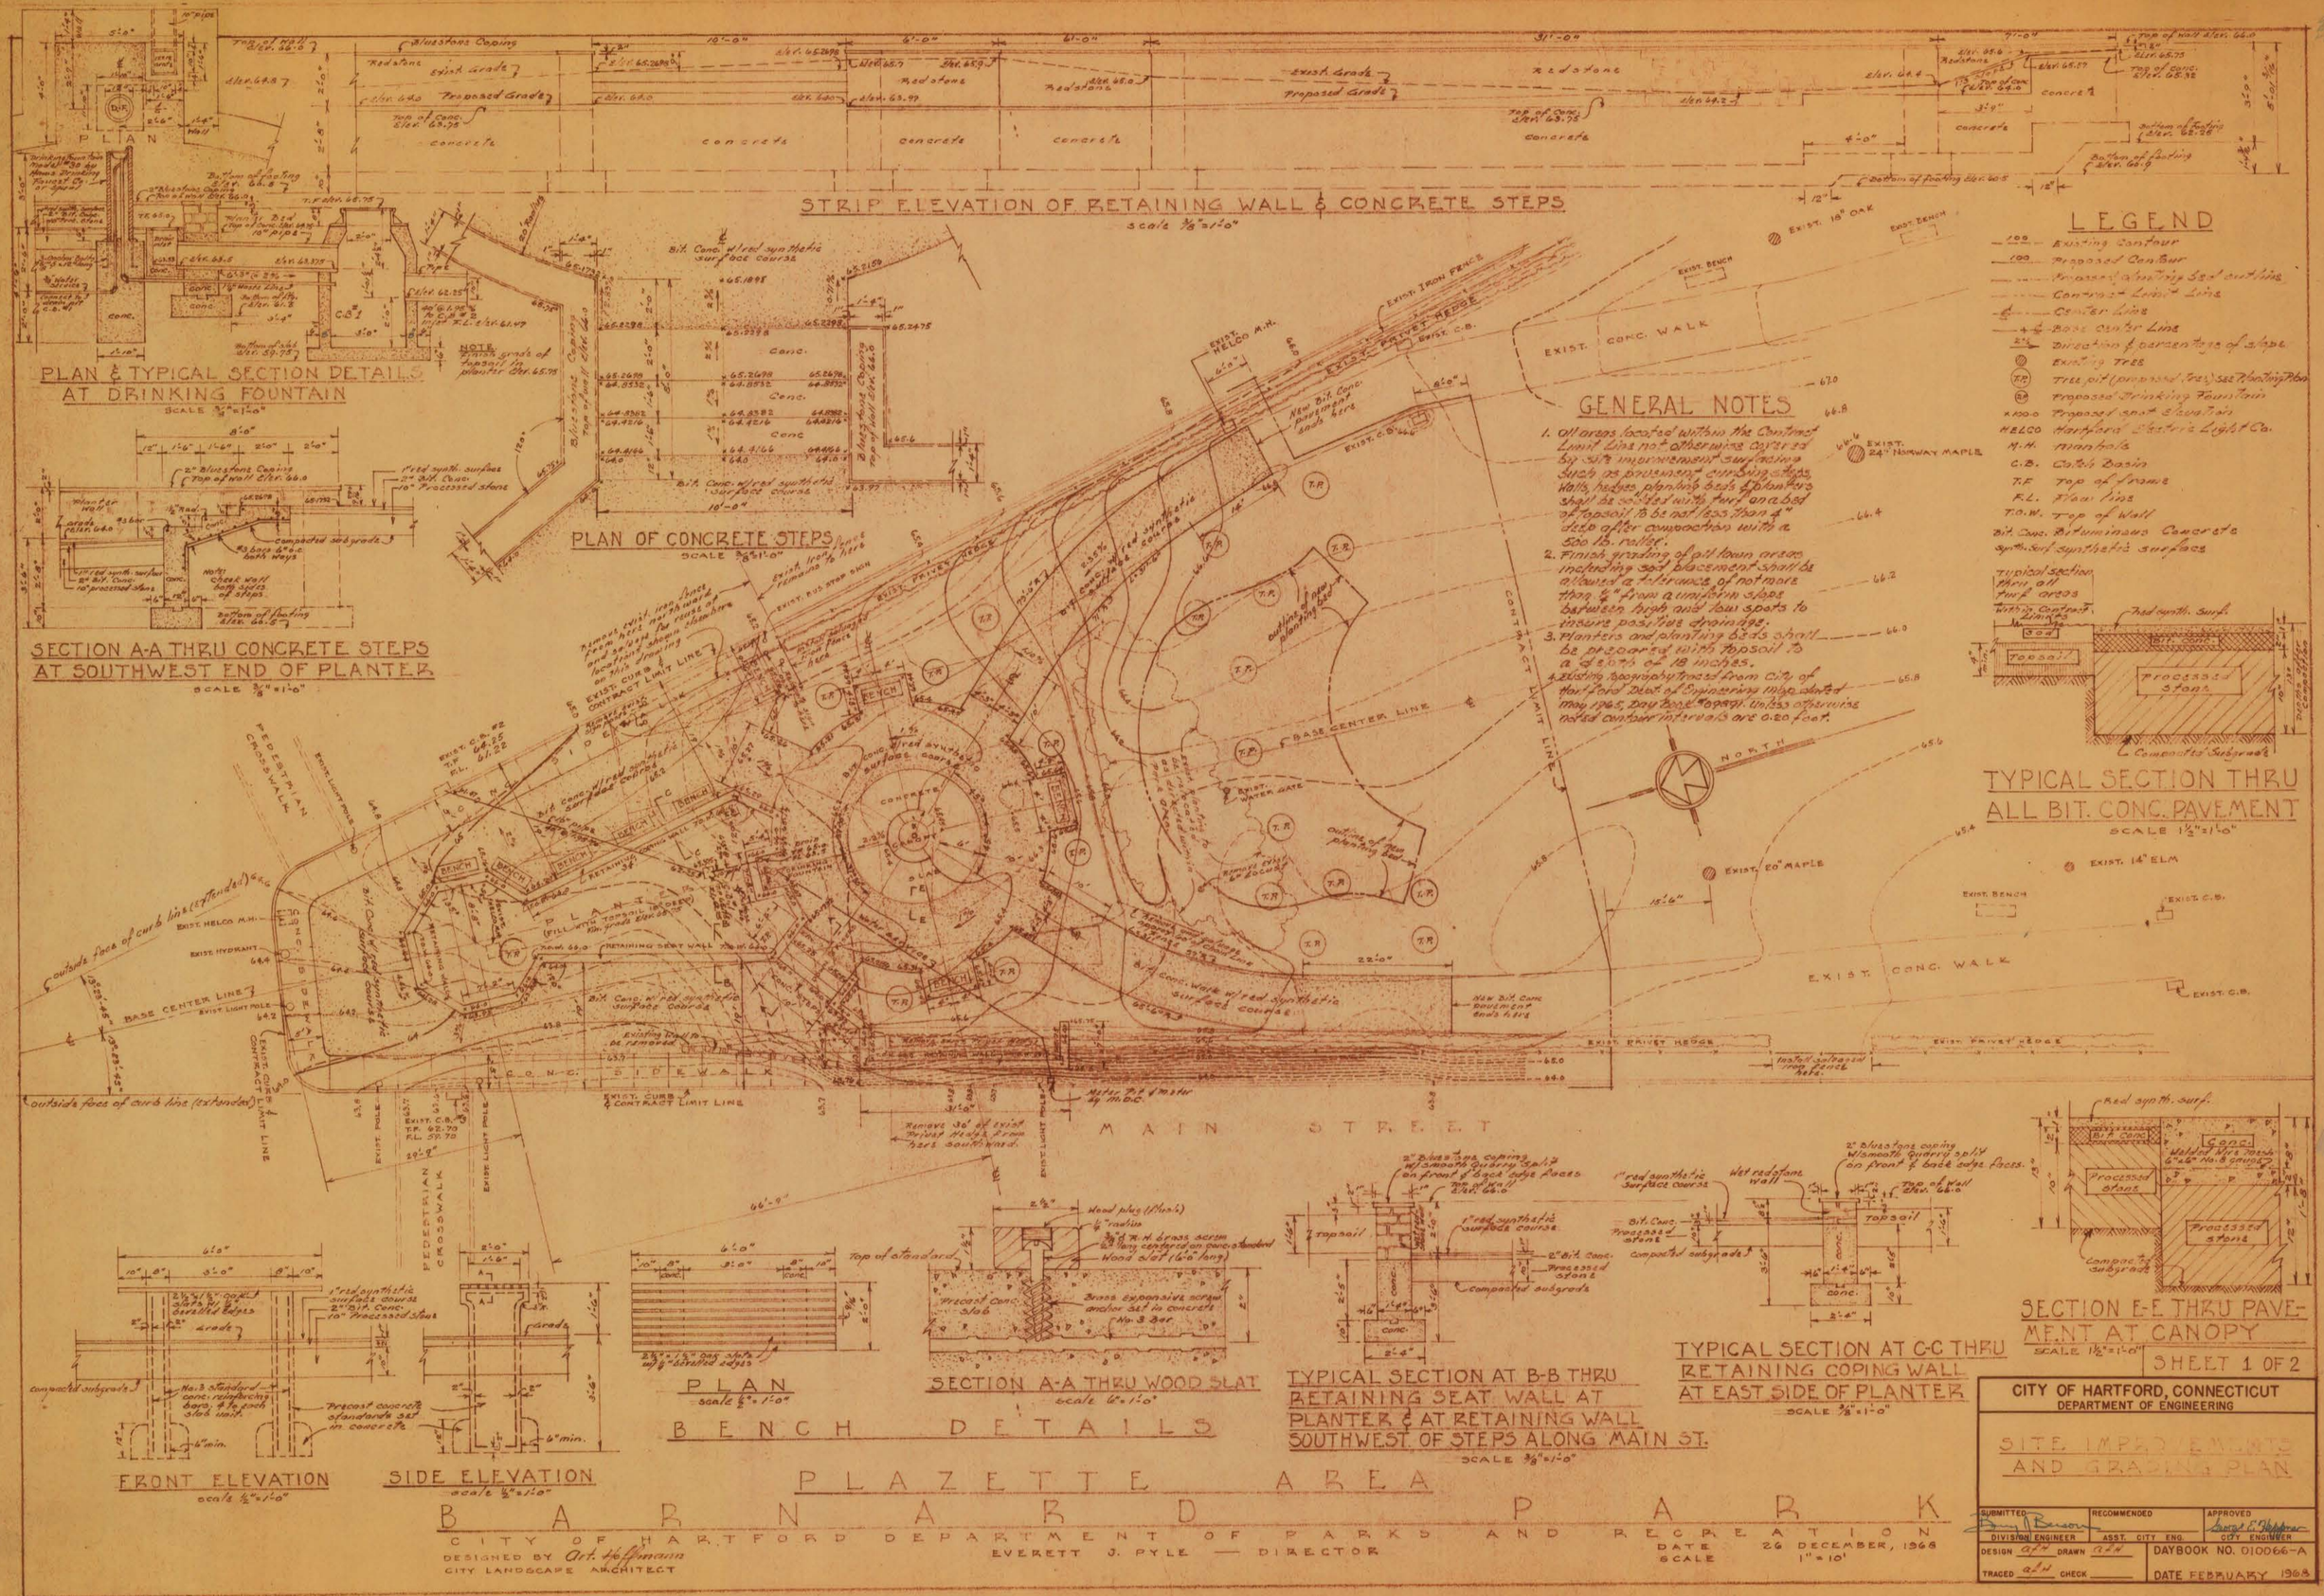
PLAN & TYPICAL SECTION DETAILS AT DRINKING FOUNTAIN
SCALE 3/8"=1'-0"
STRIP ELEVATION OF RETAINING WALL & CONCRETE STEPS
scale 3/8"=1'-0"
PLAN OF CONCRETE STEPS
SCALE 3/8"=1'-0"
SECTION A-A THRU CONCRETE STEPS AT SOUTHWEST END OF PLANTER
SCALE 3/8"=1'-0"
GENERAL NOTES
1. All areas located within the Contract Limit Line not otherwise covered by site improvement surfacing such as pavement, curbing, steps, walls, hedges, planting beds & planters shall be covered with turf on a bed of topsoil to be not less than 4" deep after compaction with a 500 lb. roller.
2. Finish grading of all lawn areas including sod placement shall be allowed a tolerance of not more than 1/2" from a uniform slope between high and low spots to insure positive drainage.
3. Planters and planting beds shall be prepared with topsoil to a depth of 18 inches.
4. Existing topography based from City of Hartford Dept. of Engineering map dated May 1965 Day book 10991. Unless otherwise noted contour intervals are 0.20 feet.
LEGEND
Existing Contour
Proposed Contour
Proposed Planting Seat outline
Contract Limit Line
Center Line
Base Center Line
Direction & percentage of slope
Existing Tree
Tree pit (proposed tree) see Planting Plan
Proposed Drinking Fountain
Proposed spot elevation
HELCO Hartford Electric Light Co.
M.H. manhole
C.B. Catch Basin
T.F. Top of frame
F.L. Flow line
T.O.W. Top of Wall
Bit. Conc. Bituminous Concrete
Synth. Surf. synthetic surface
Typical section thru all turf areas
Topsoil
Processed Stone
Compacted Subgrade
TYPICAL SECTION THRU ALL BIT. CONC. PAVEMENT
SCALE 1 1/2"=1'-0"
SECTION E-E THRU PAVEMENT AT CANOPY
SCALE 1 1/2"=1'-0"
TYPICAL SECTION AT B-B THRU RETAINING SEAT WALL AT PLANTER & AT RETAINING WALL SOUTHWEST OF STEPS ALONG MAIN ST.
SCALE 3/8"=1'-0"
TYPICAL SECTION AT C-C THRU RETAINING COPING WALL AT EAST SIDE OF PLANTER
SCALE 3/8"=1'-0"
PLAN
scale 1/2"=1'-0"
SECTION A-A THRU WOOD SLAT
scale 6"=1'-0"
BENCH DETAILS
FRONT ELEVATION
scale 1/2"=1'-0"
SIDE ELEVATION
scale 1/2"=1'-0"
PLAZETTE AREA
BARNARD PARK
CITY OF HARTFORD DEPARTMENT OF PARKS AND RECREATION
DESIGNED BY Art. Hoffmann
CITY LANDSCAPE ARCHITECT
EVERETT J. PYLE — DIRECTOR
DATE 26 DECEMBER, 1968
SCALE 1"=10'
SHEET 1 OF 2
CITY OF HARTFORD, CONNECTICUT
DEPARTMENT OF ENGINEERING
SITE IMPROVEMENTS AND GRADING PLAN
SUBMITTED
RECOMMENDED
APPROVED
DIVISION ENGINEER
ASST. CITY ENG.
CITY ENGINEER
DESIGN
DRAWN
TRACED
CHECK
DAYBOOK NO. 010066-A
DATE FEBRUARY 1968