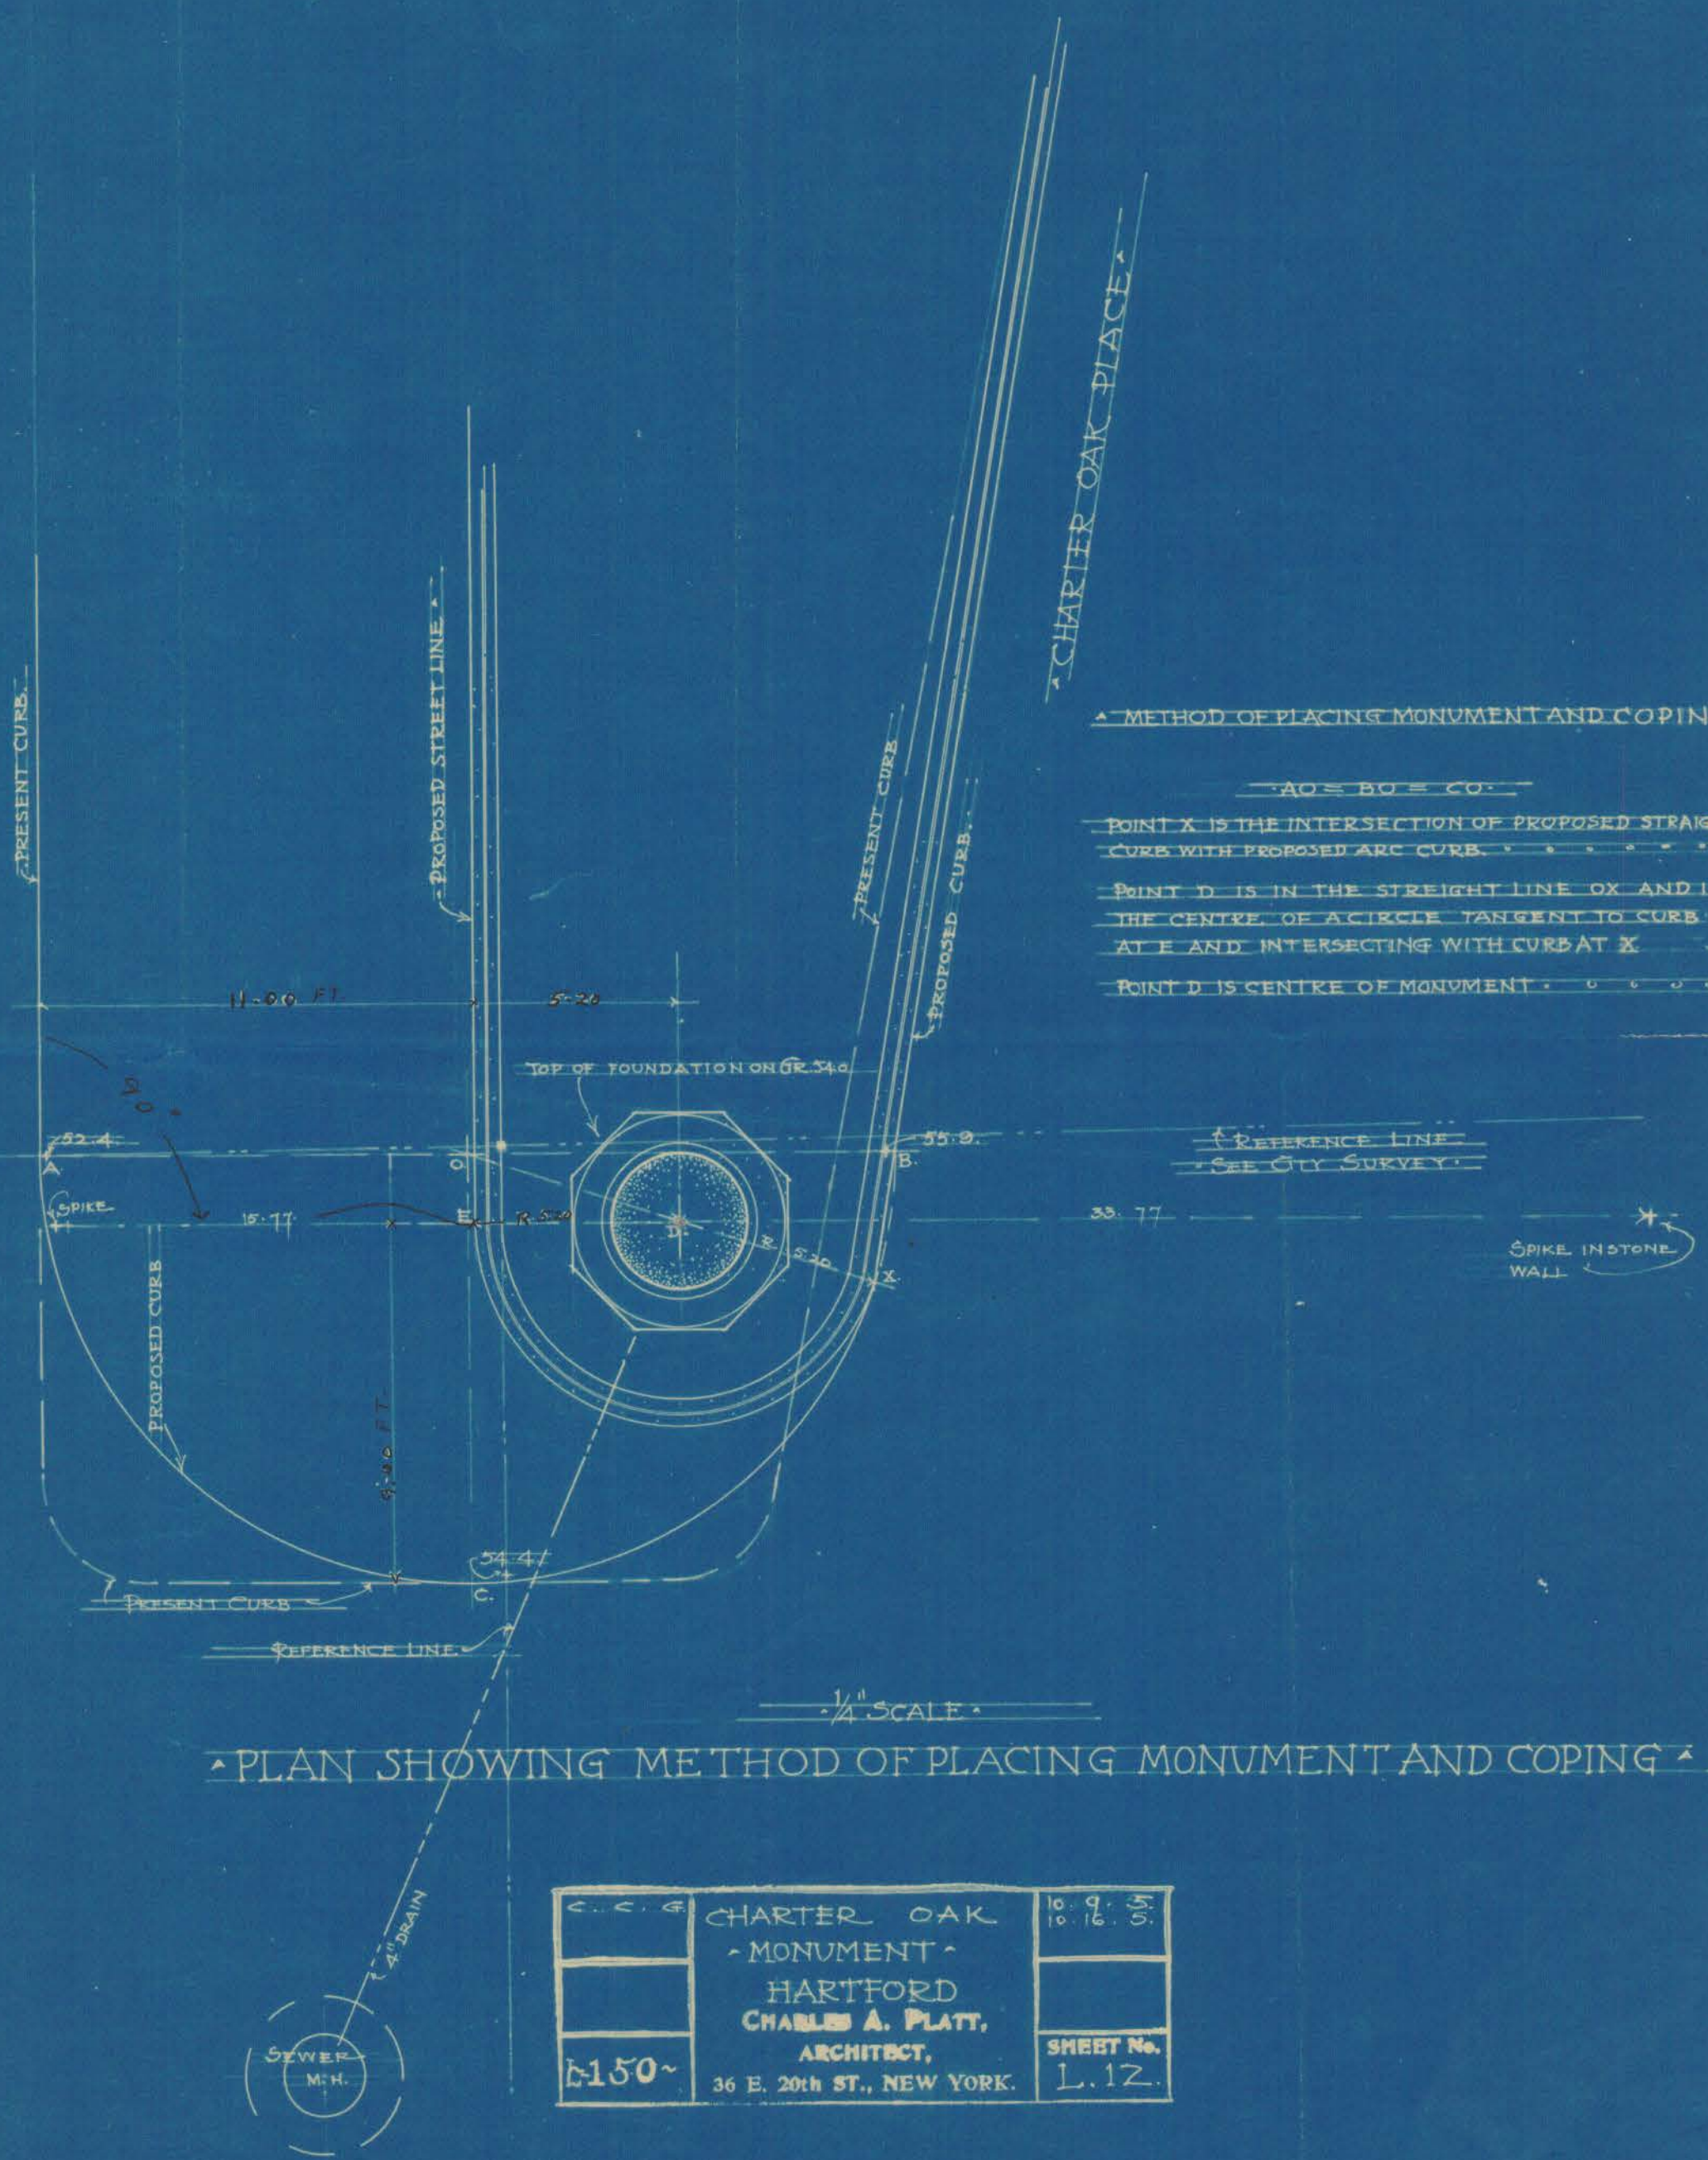
CHARTER OAK PLACE
METHOD OF PLACING MONUMENT AND COPING
AO = BO = CO.
POINT X IS THE INTERSECTION OF PROPOSED STRAIGHT CURB WITH PROPOSED ARC CURB.
POINT D IS IN THE STREIGHT LINE OX AND IS THE CENTRE OF A CIRCLE TANGENT TO CURB AT E AND INTERSECTING WITH CURB AT X
POINT D IS CENTRE OF MONUMENT.
PRESENT CURB.
PROPOSED STREET LINE
PRESENT CURB
PROPOSED CURB.
11.00 FT.
5.20
TOP OF FOUNDATION ON GR. 54.0
52.4
A.
SPIKE
15.77
E.
R. 5.20
D.
R. 5.20
X.
55.9.
B.
REFERENCE LINE
SEE CITY SURVEY.
33.77
SPIKE IN STONE WALL
PROPOSED CURB
6.30 FT.
54.4
C.
PRESENT CURB
REFERENCE LINE
4" DRAIN
SEWER M.H.
1/4" SCALE.
PLAN SHOWING METHOD OF PLACING MONUMENT AND COPING
C. C. G.
CHARTER OAK
MONUMENT
HARTFORD
CHARLES A. PLATT,
ARCHITECT,
36 E. 20th ST., NEW YORK.
10. 9. 5.
10. 16. 5.
L-150~
SHEET No.
L. 12.