See plan 20-16 for House Numbers
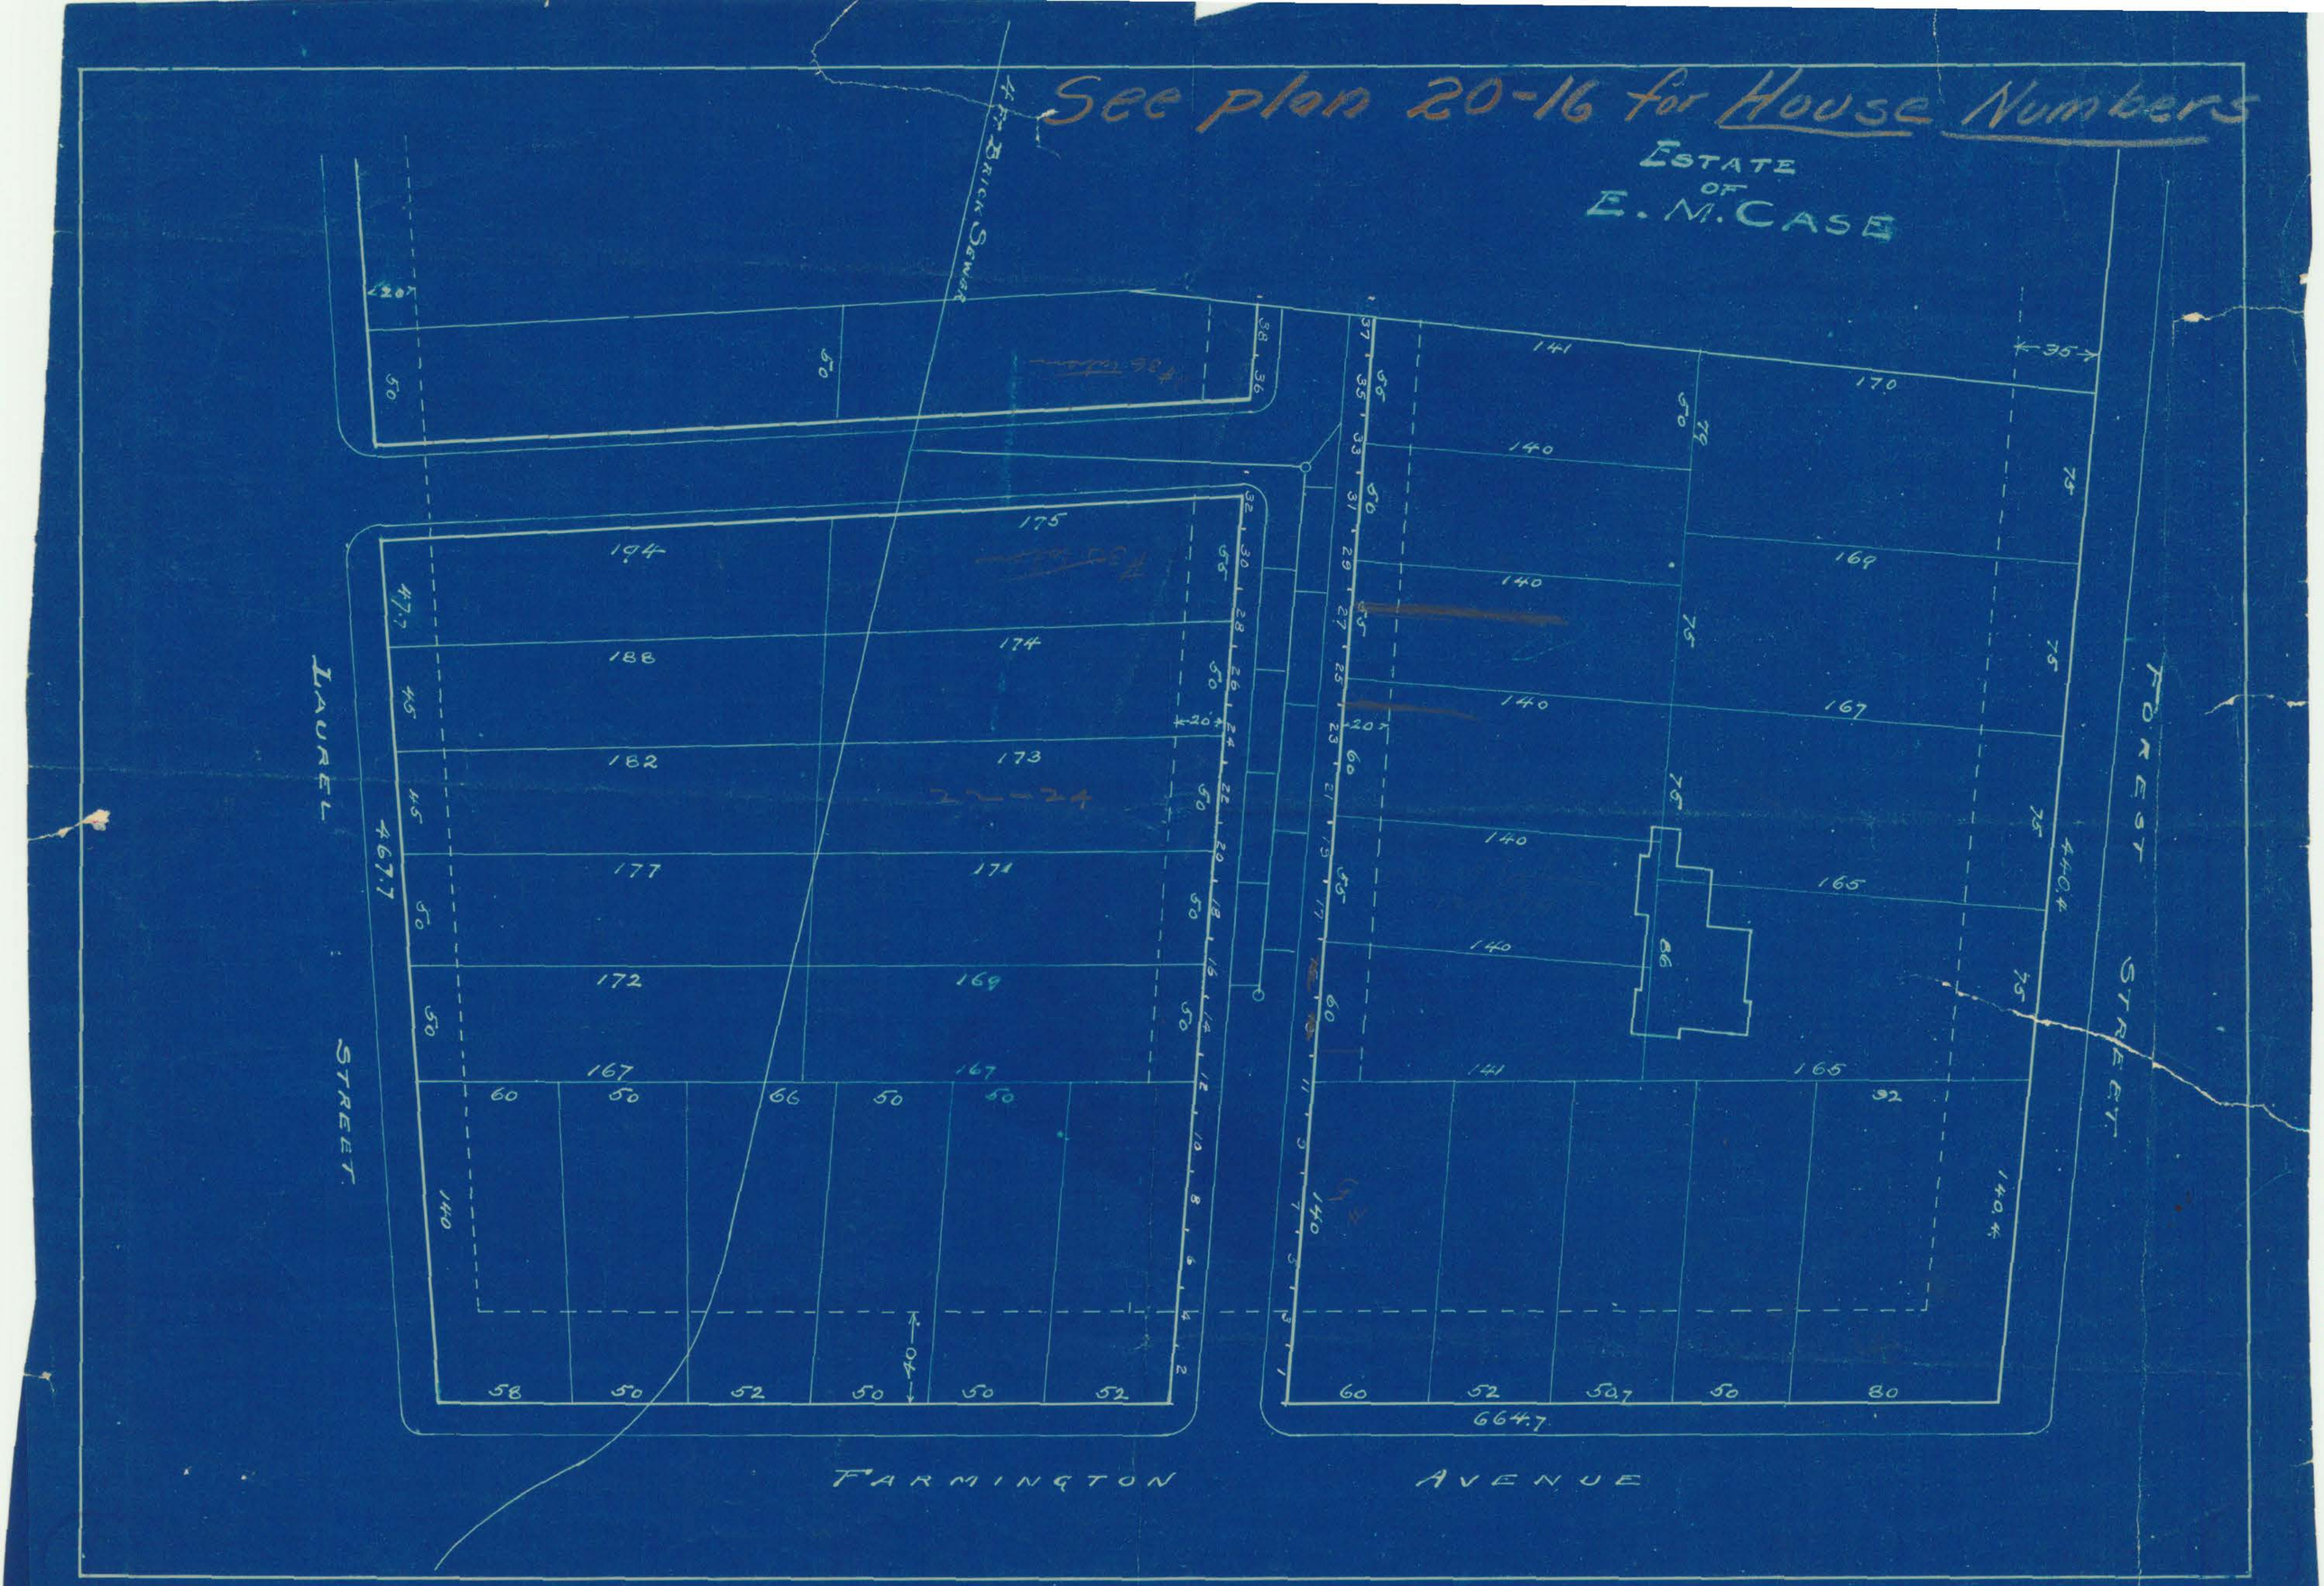
ESTATE OF E. M. CASE