OUTDOOR SCHOOL

— FOR —

THE CITY OF HARTFORD

WHITON & McMAHON

ARCHITECTS

36 PEARL ST., HARTFORD, CONN.

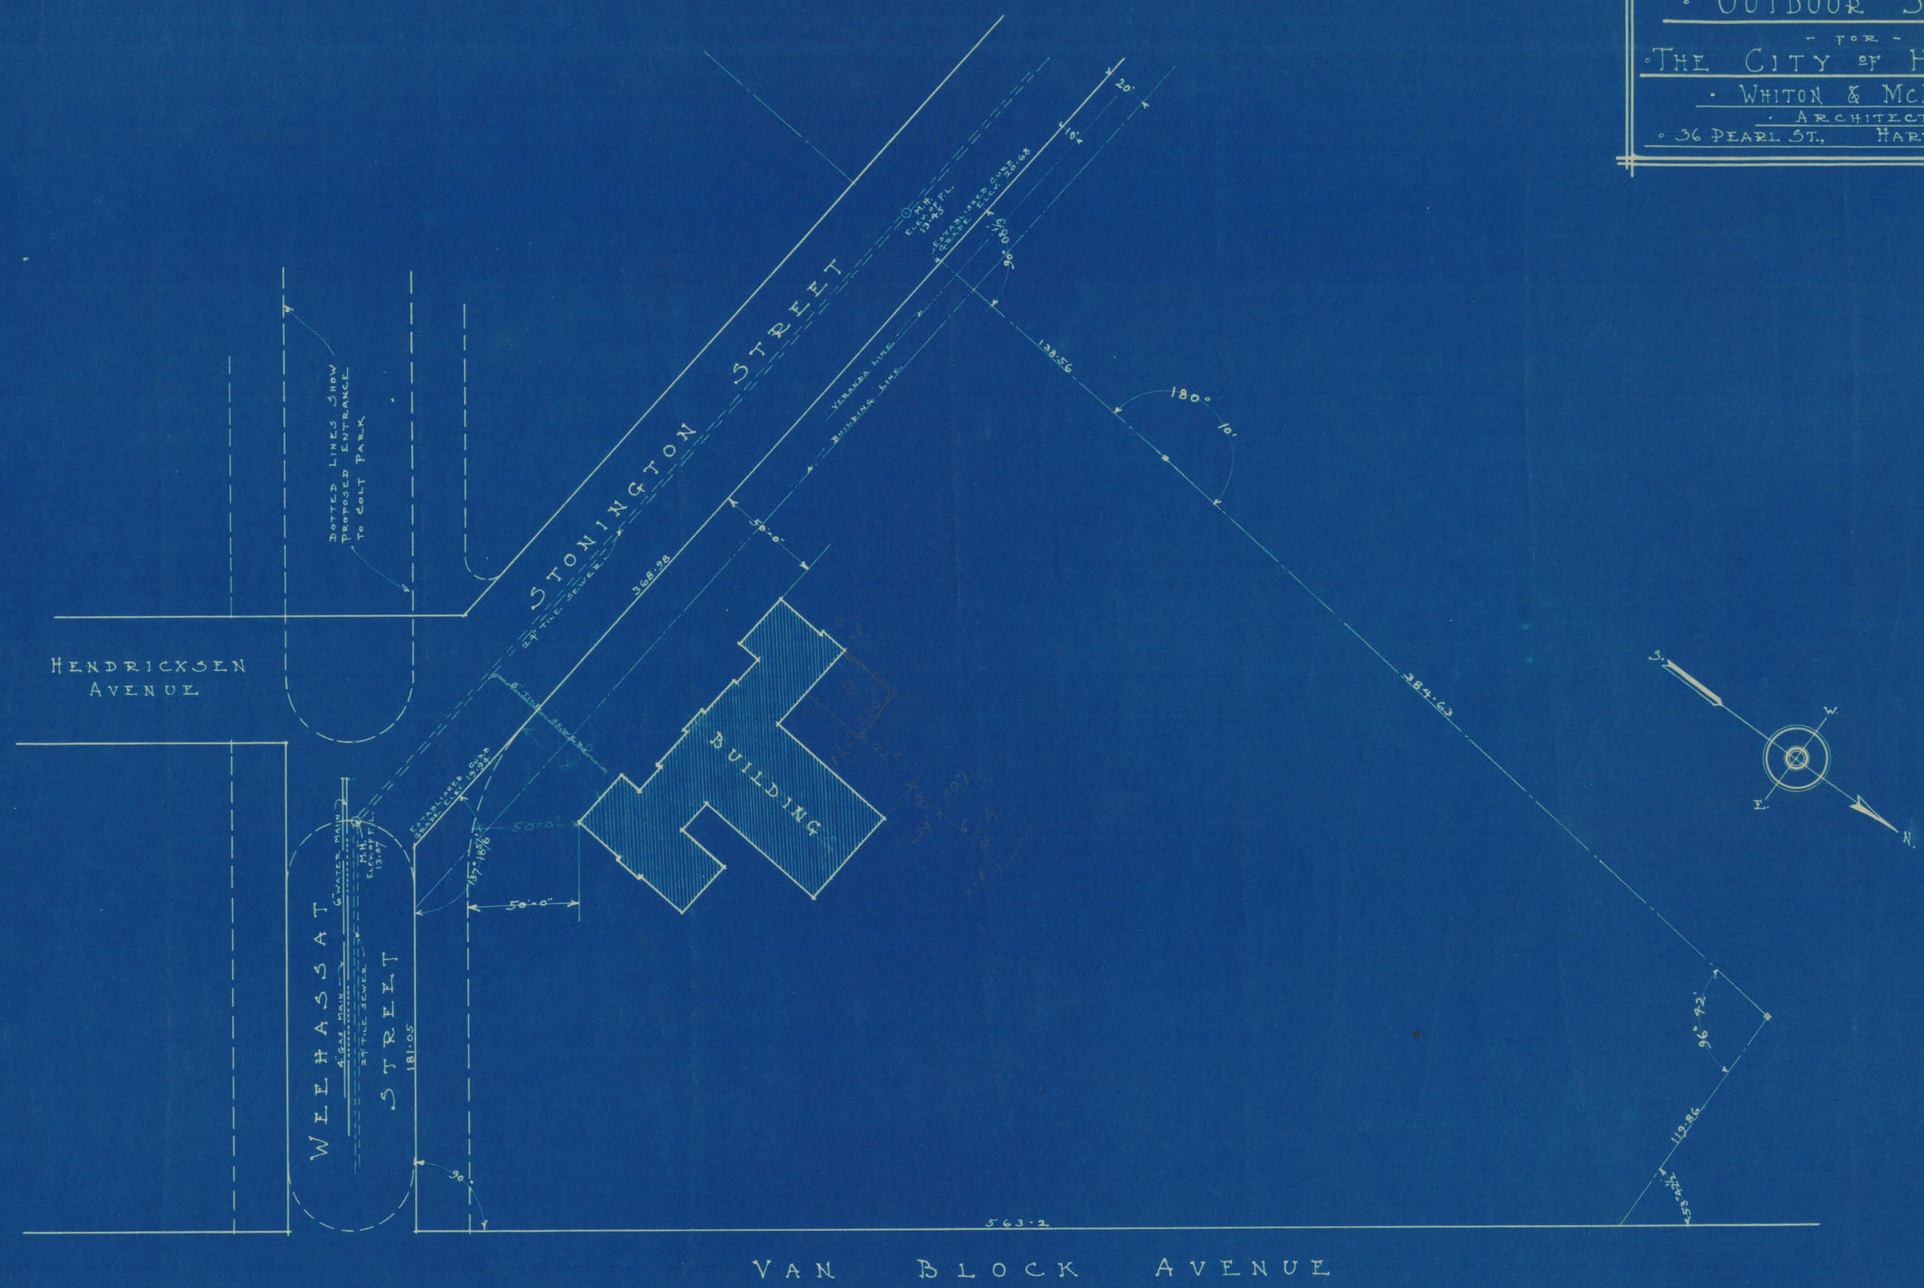

PLOT PLAN

SCALE 1" = 40'-0"

OFFICE OF CITY ENGINEER
Date July 1921
R. K. Clark

270 · 1 · JAN · · 1921 ·