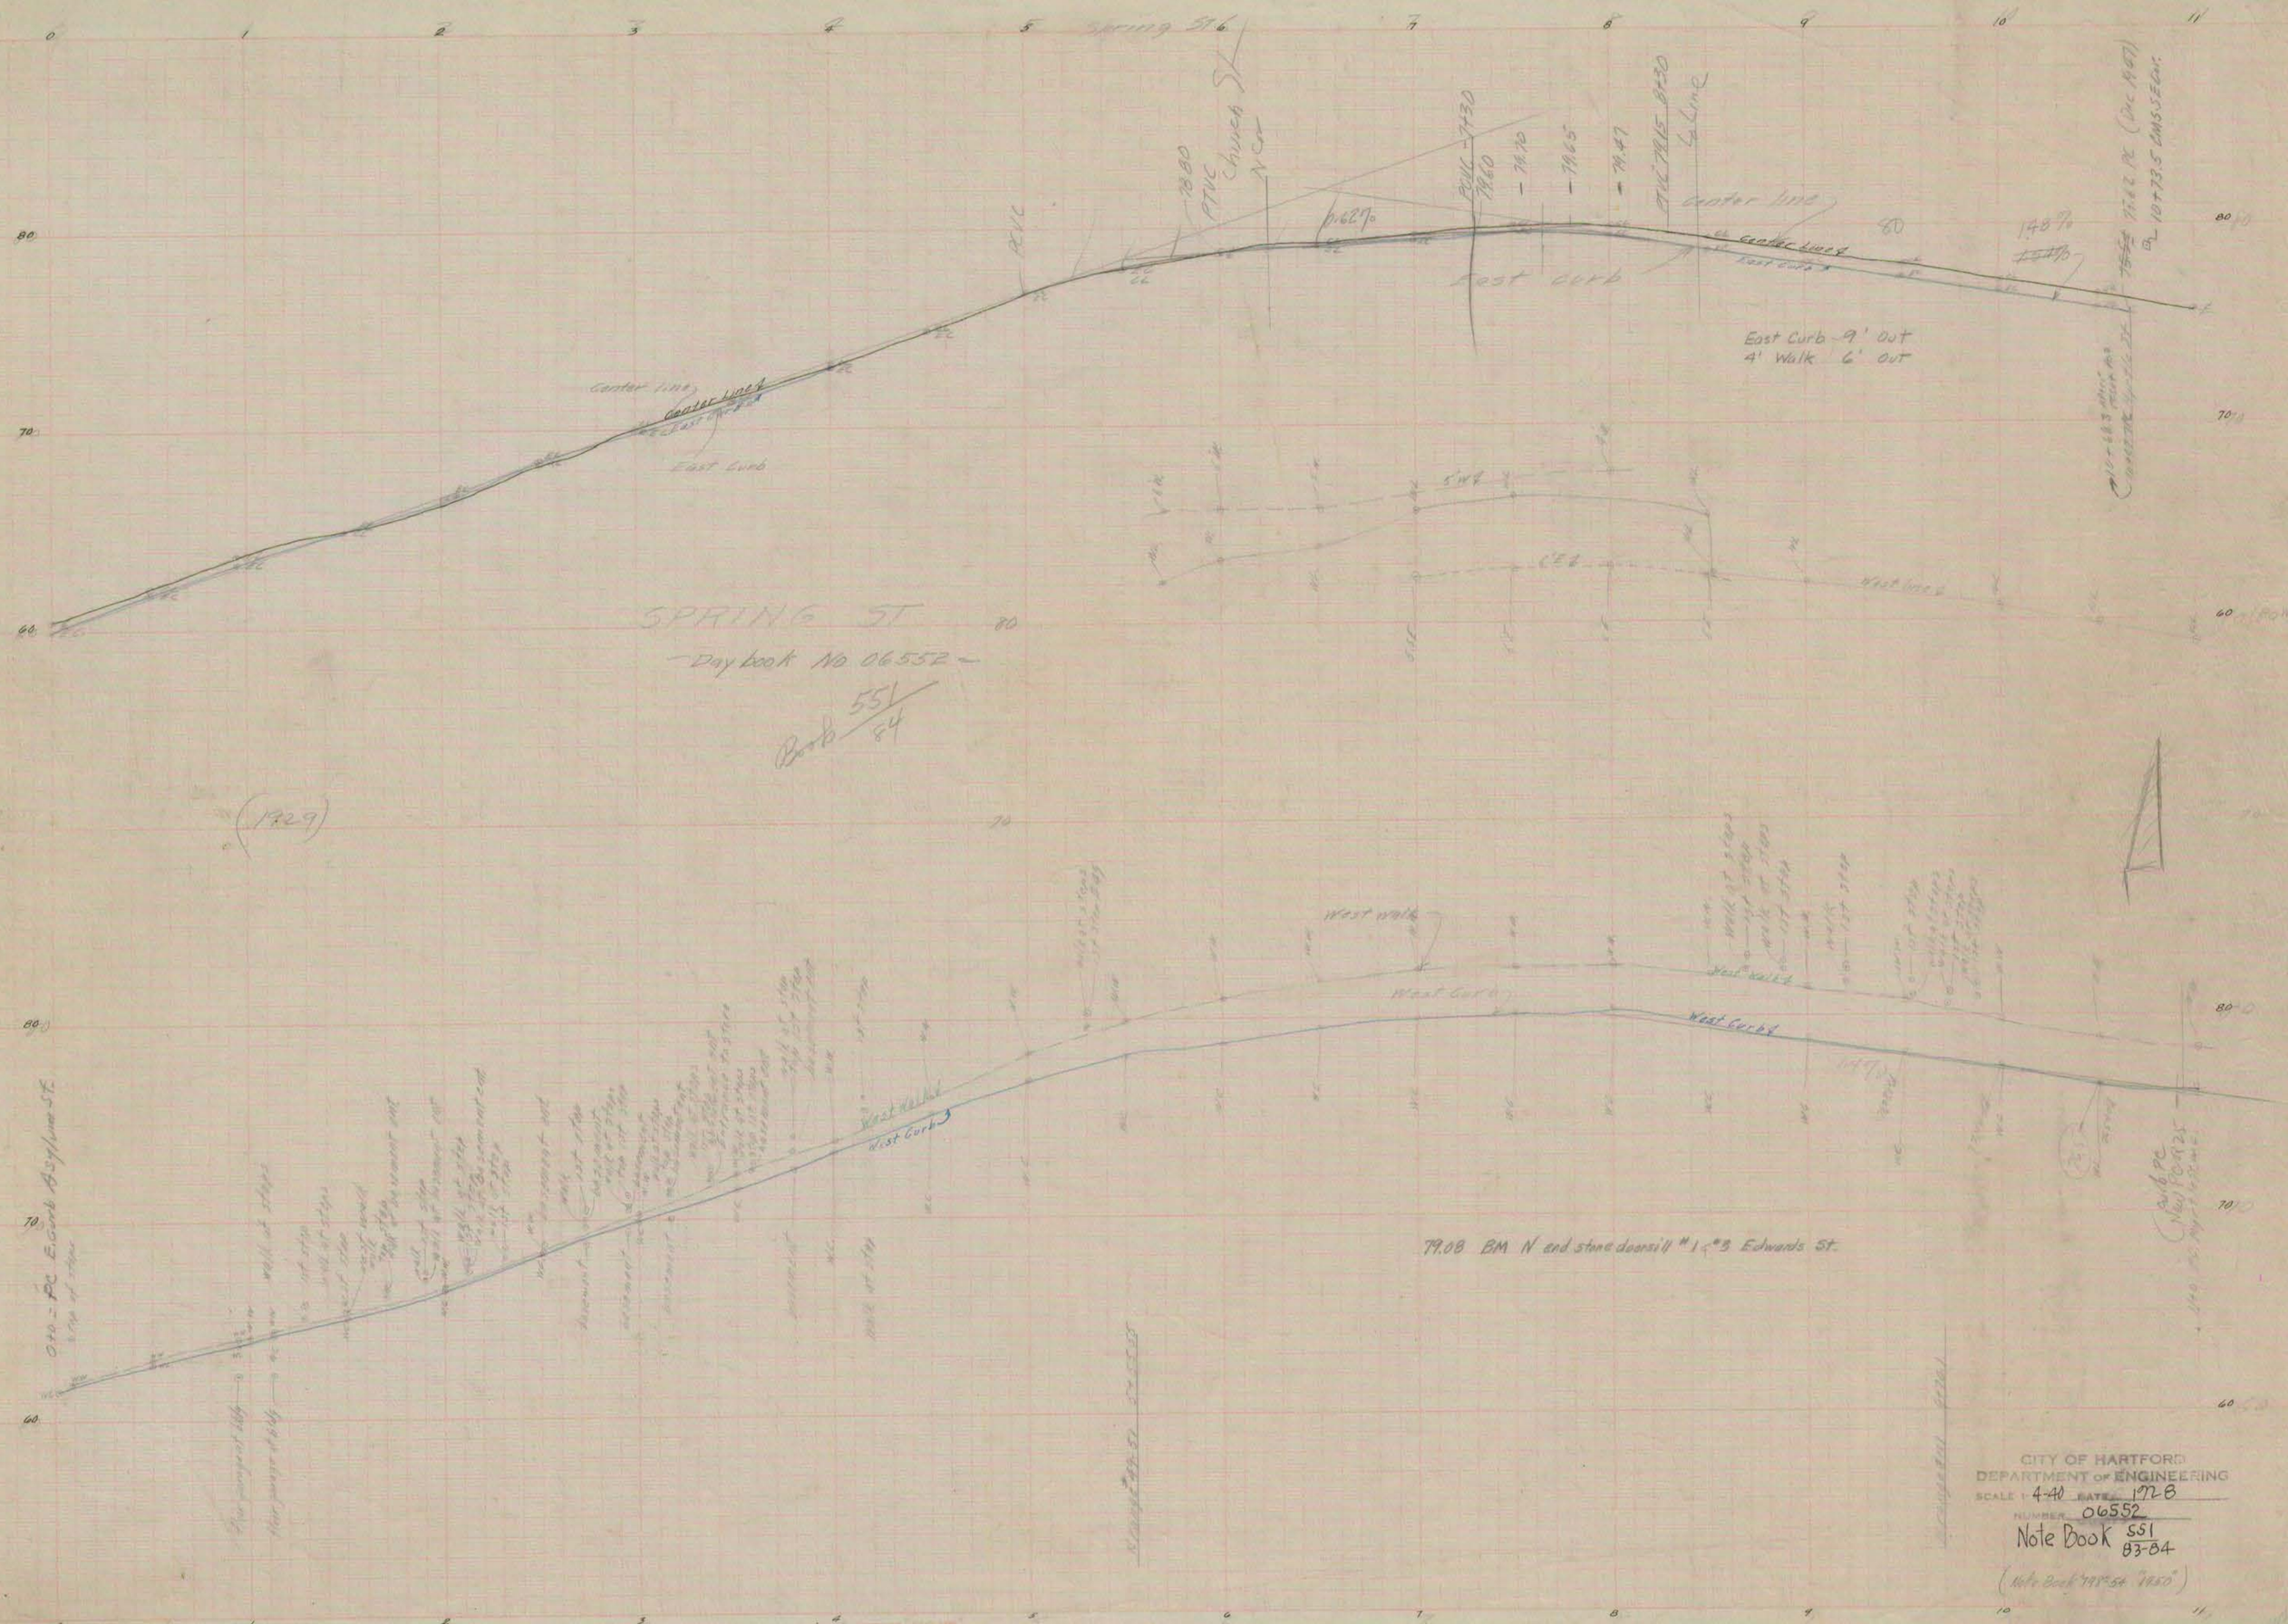
Spring St.
center line
East curb
East Curb - 9' out
4' Walk 6' out
SPRING ST.
— Day book No. 06552 —
Book 551/84
West walk
West Curb
79.08 BM N end stone doorsill #1 & #3 Edwards St.
CITY OF HARTFORD
DEPARTMENT OF ENGINEERING
SCALE 1:40 DATE 1928
NUMBER 06552
Note Book 551/83-84