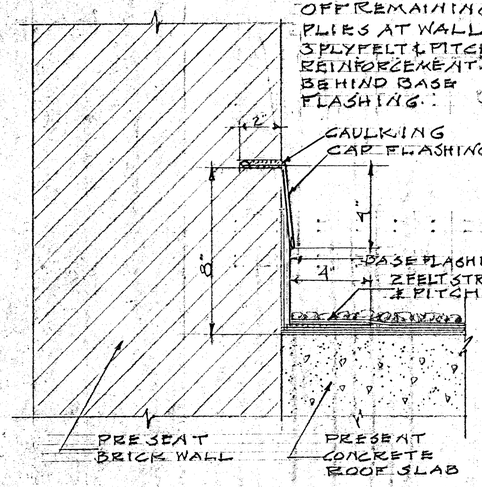

SECTION THRU SET BACK BRICK WALLS

SCALE 3" = 1'0"

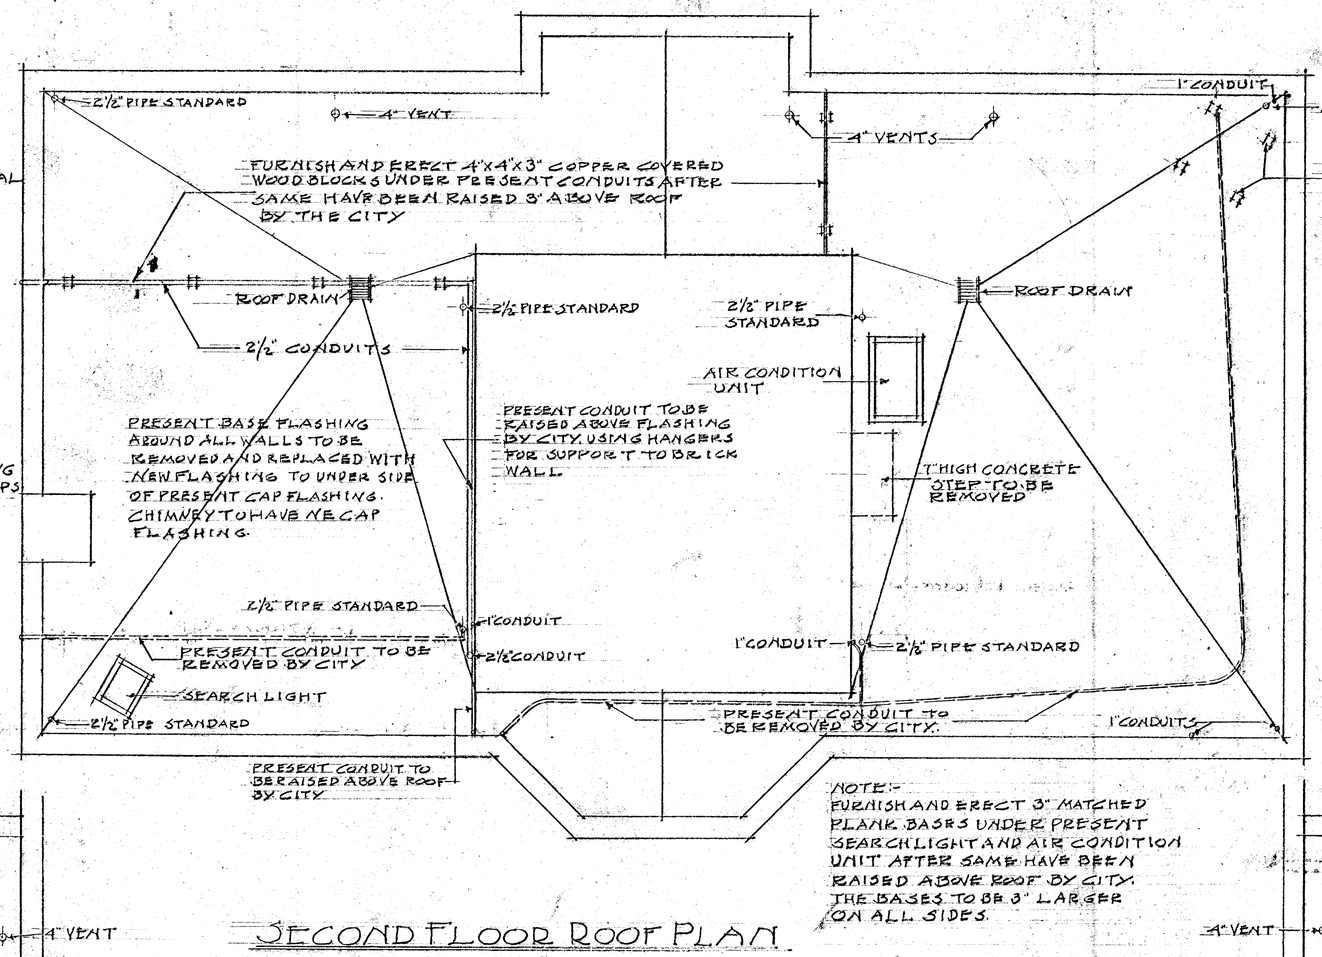

NOTE:-
FURNISH AND ERECT 3" MATCHED PLANK BASES UNDER PRESENT SEARCHLIGHT AND AIR CONDITION UNIT AFTER SAME HAVE BEEN RAISED ABOVE ROOF BY CITY. THE BASES TO BE 3" LARGER ON ALL SIDES.

SECOND FLOOR ROOF PLAN

FIRST 2 PLIES OF ROOFING TO BE CARRIED UP AND OVER DOOR SILLS TO UNDER SIDE OF METAL THRESHOLD. CUT OFF REMAINING PLIES AT SILLS. 3 PLY FELT AND PITCH REINFORCEMENT BEHIND FLASHING TO HEIGHT OF SILL.

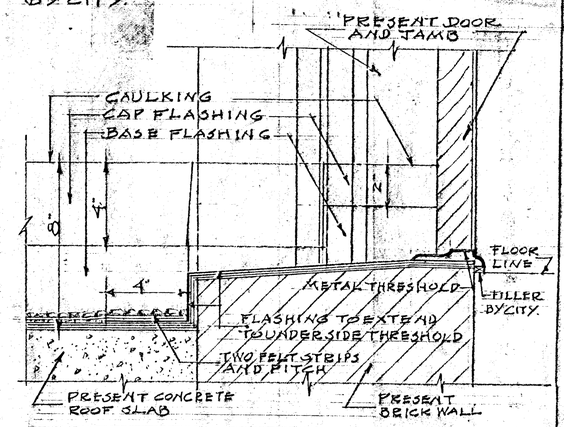

SECTION THRU DOOR SILLS.

SCALE 3" = 1'0"

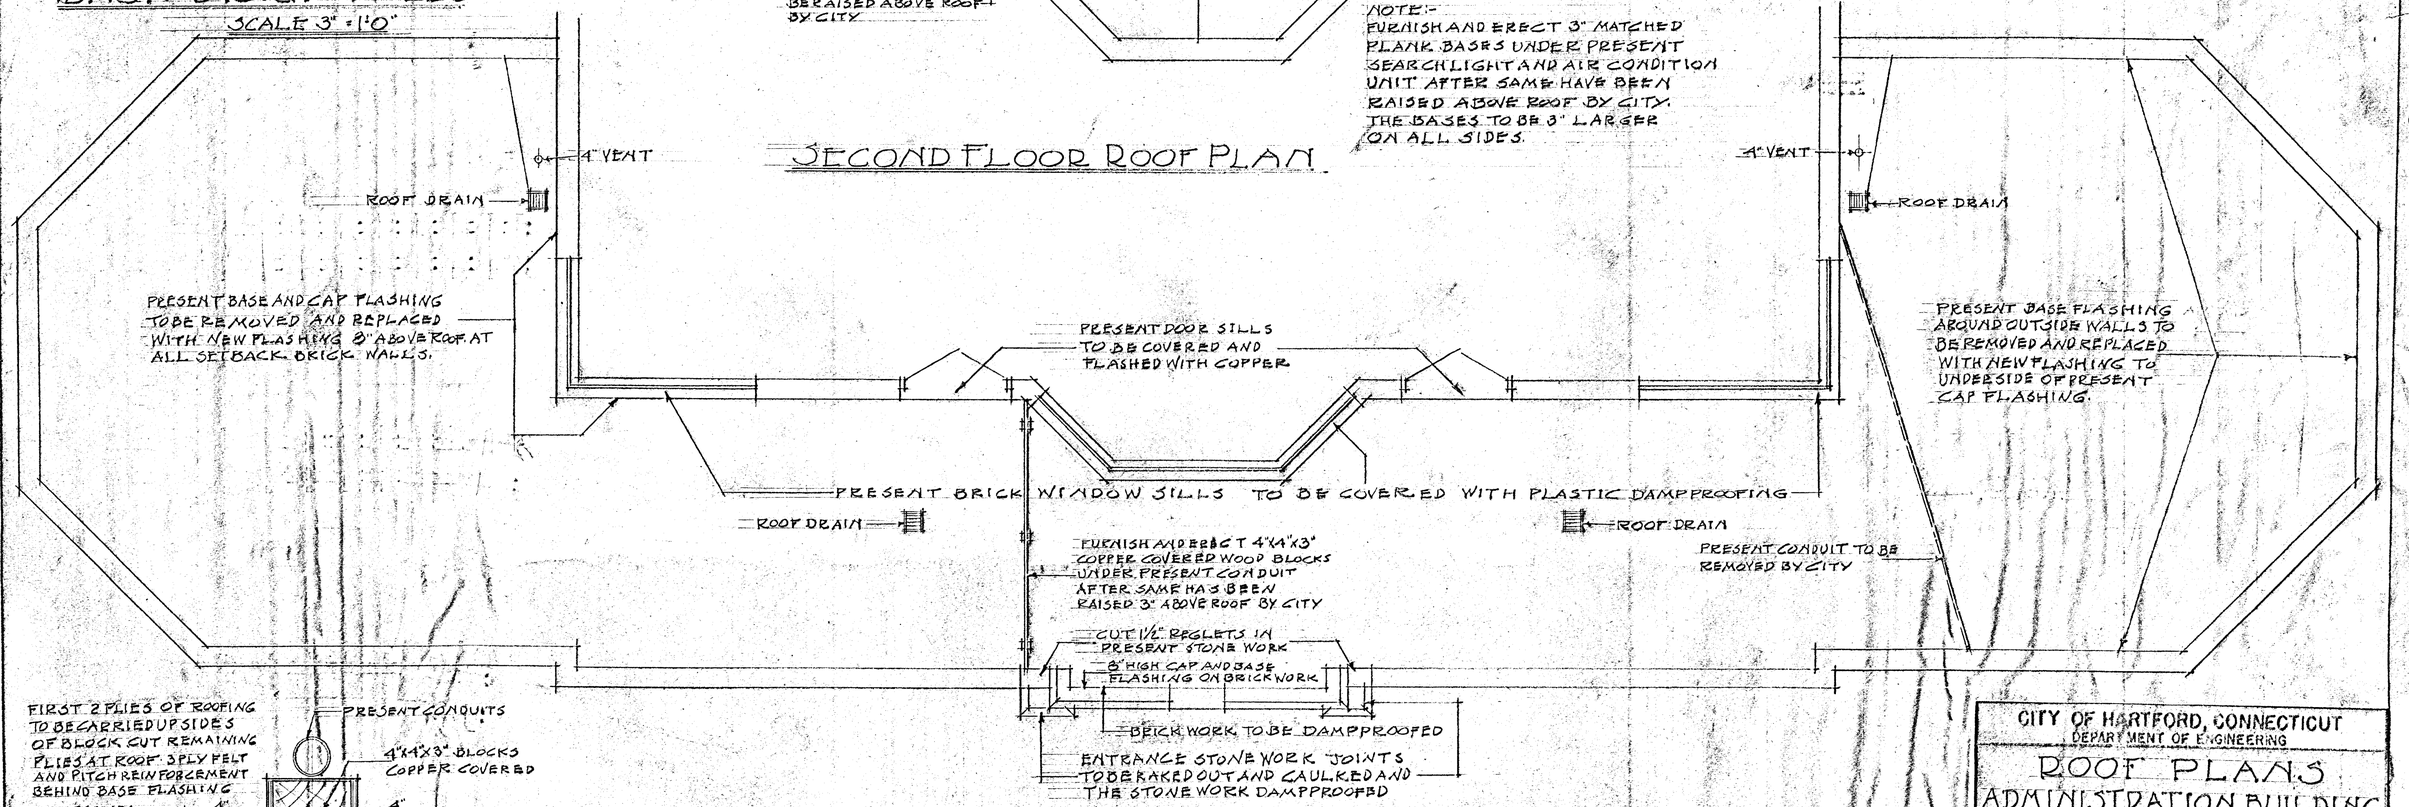

FIRST FLOOR ROOF PLAN

SCALE: ¼" = 1'0"

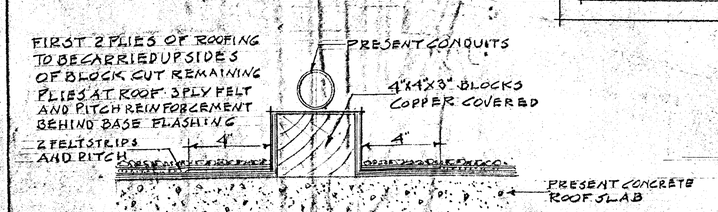

SECTION THRU WOOD BLOCKS

SCALE 3" = 1'0"

CITY OF HARTFORD, CONNECTICUT
DEPARTMENT OF ENGINEERING

ROOF PLANS
ADMINISTRATION BUILDING
BRAINARD FIELD

SUBMITTED	RECOMMENDED	APPROVED
Daniel J. Tevillot, DIVISION ENGINEER	Winfred W. Dilley, ASST. CITY ENG.	Lawrence Stilts, CITY ENGINEER

DESIGN D.A.G. DRAWN D.A.G. TRACED _____ CHECK D.J.T.

DAYBOOK NO. 09046

DATE OCTOBER 31-1949

09046