Park St Zion St - Park Ter
Sections

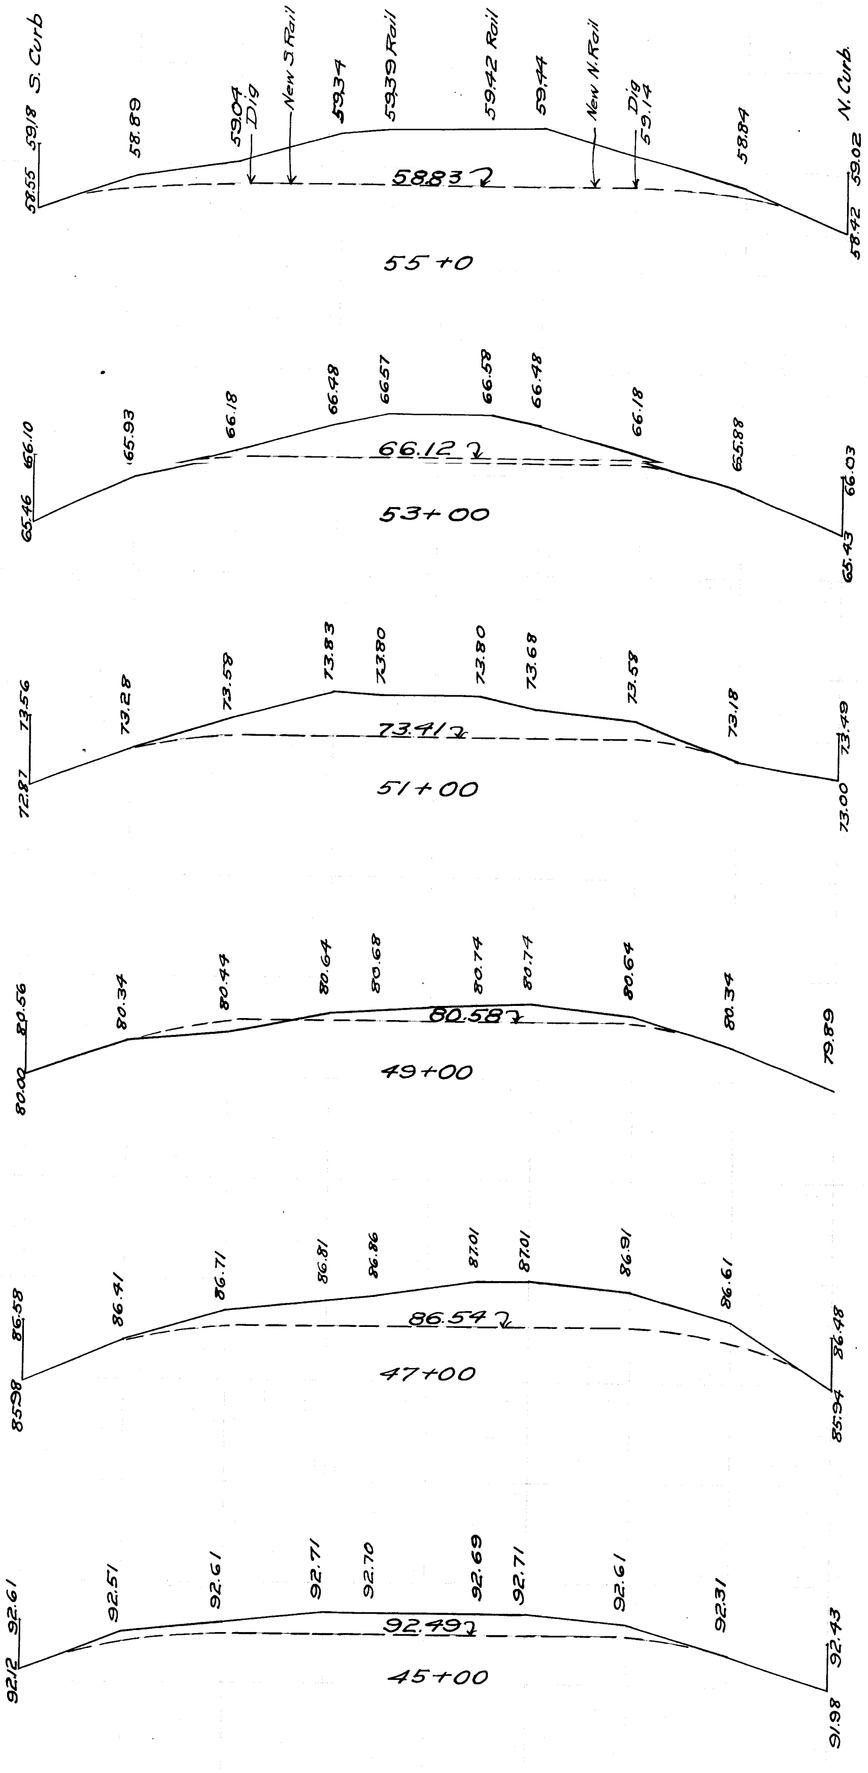

June '16 04434

R.N. Clark

Typical Sections - Park St.
Zion St to Park Terrace
Showing present Road Surface & proposed Roadway Surface
with tracks laid to grade designed for use with Asphalt Pavement
Present Surface shown by full Line
Proposed " " " Dashed "

Hor Scale 1" = 5'
Ver " 1" = 1'

June 1916

See 128-28