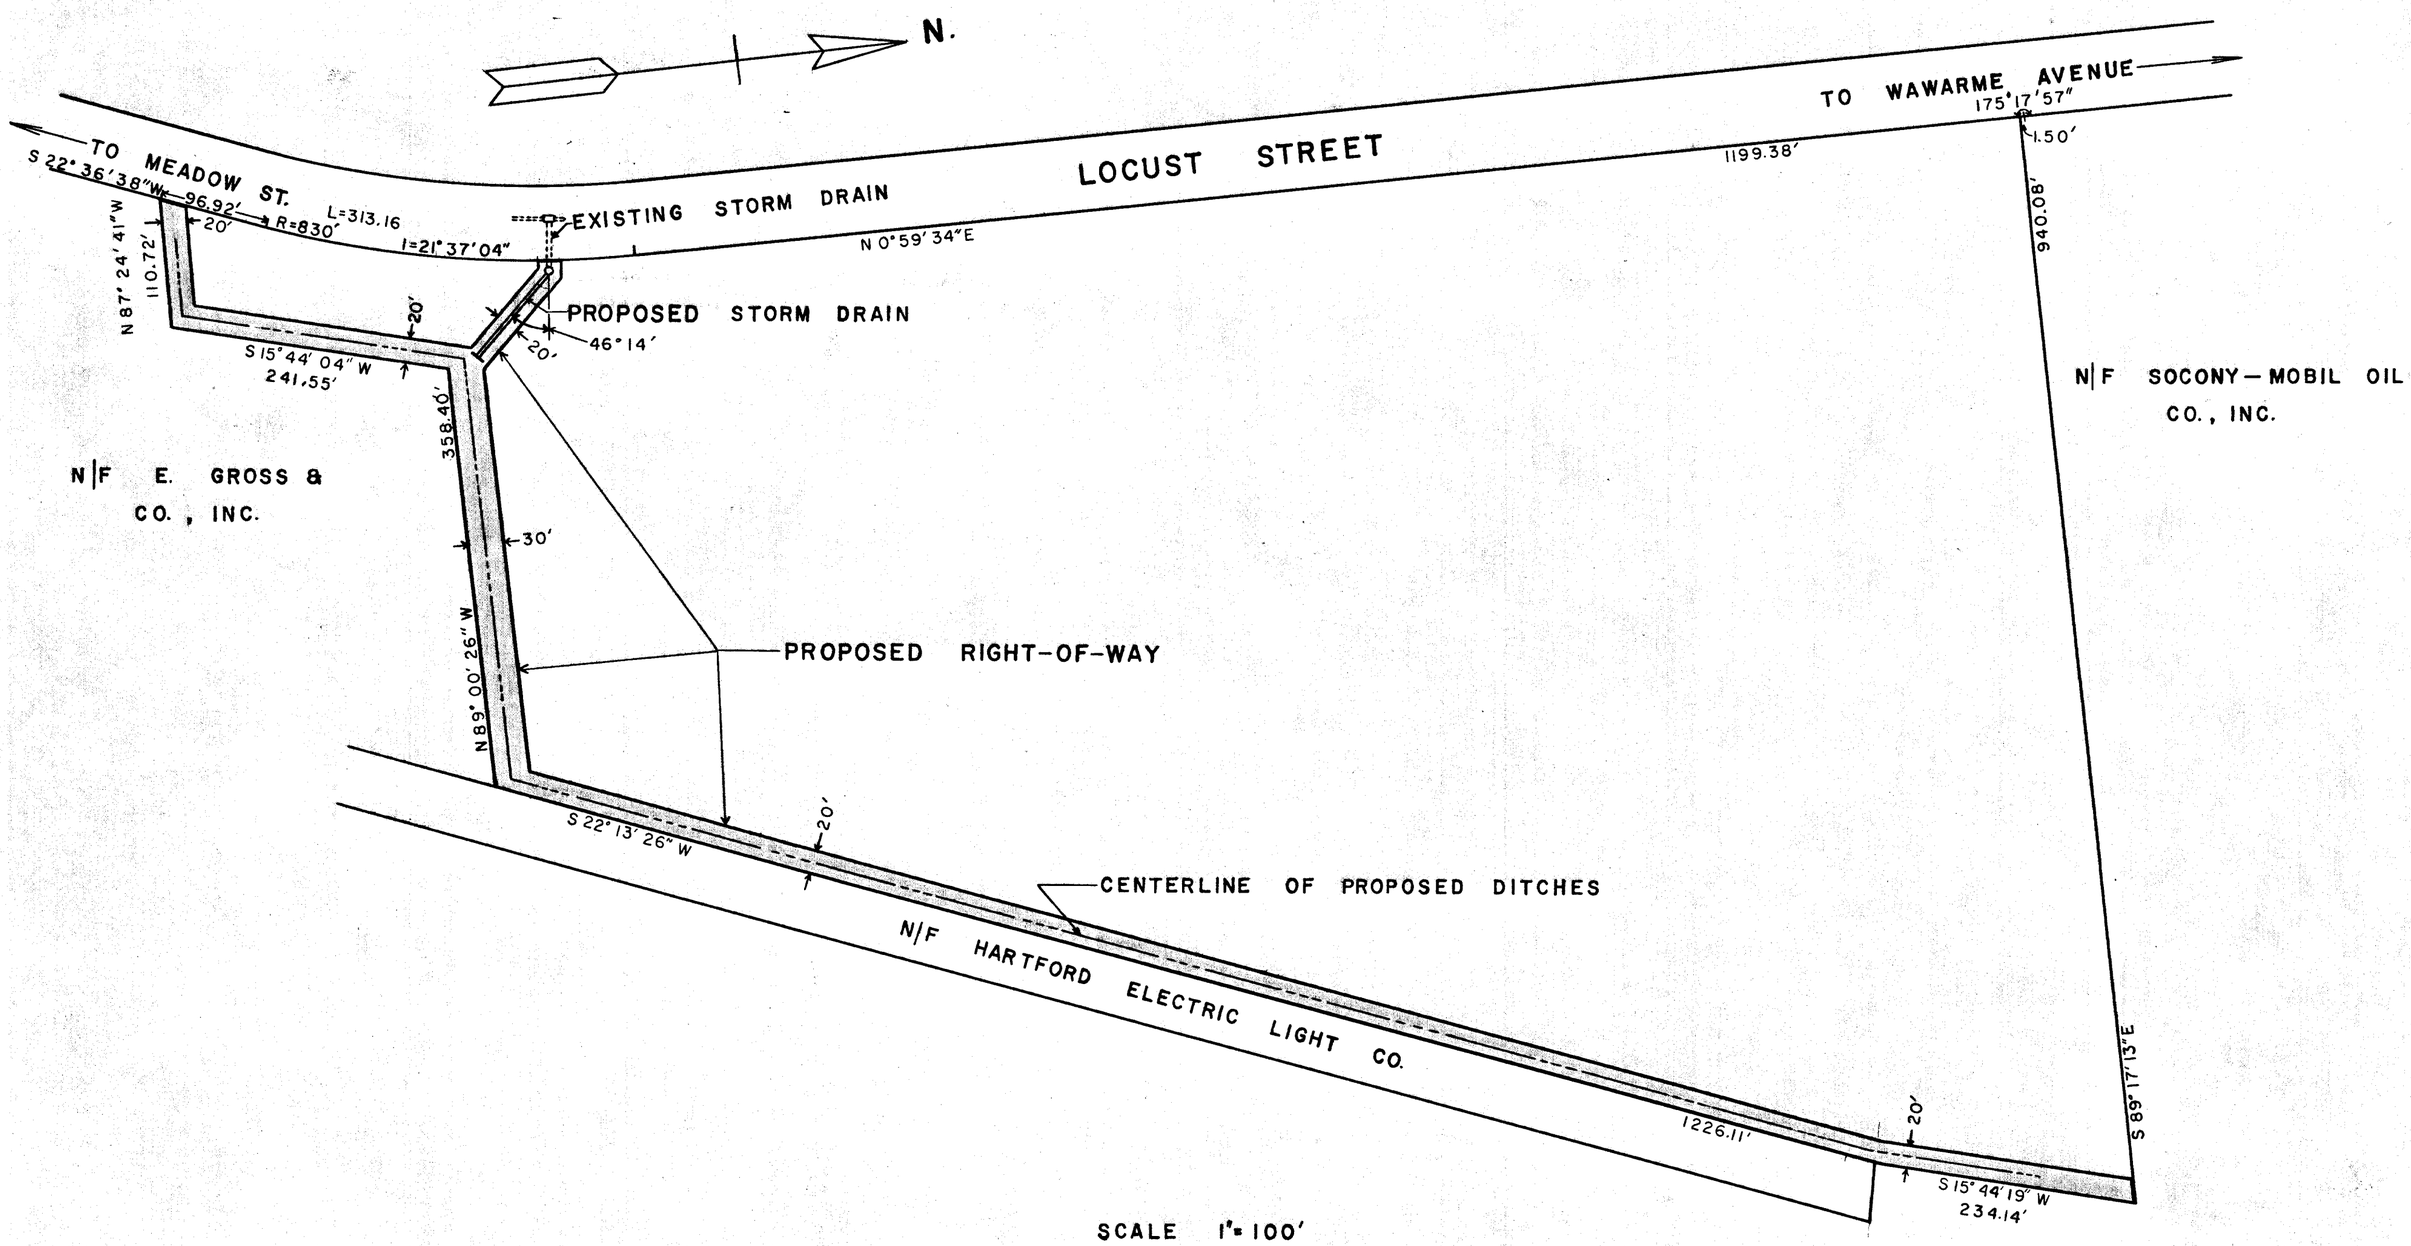

CITY OF HARTFORD, CONNECTICUT
DEPARTMENT OF ENGINEERING

PLAN SHOWING RIGHTS-OF-WAY
TO BE GRANTED TO THE
METROPOLITAN DISTRICT COMMISSION
IN THE COLT PARK SOUTH
REDEVELOPENT PROJECT

SUBMITTED	RECOMMENDED	APPROVED
T.H. Grindamer	Eugene E. Doeg	George E. Hoppner
DIVISION ENGINEER	ASST. CITY ENG.	CITY ENGINEER

DESIGN _____ DRAWN S.G.S.
TRACED _____ CHECK _____

DAYBOOK NO. 010360
DATE SEPT. 1972

STAINPAT CO. WHITESTONE, N.Y. U.S.A.