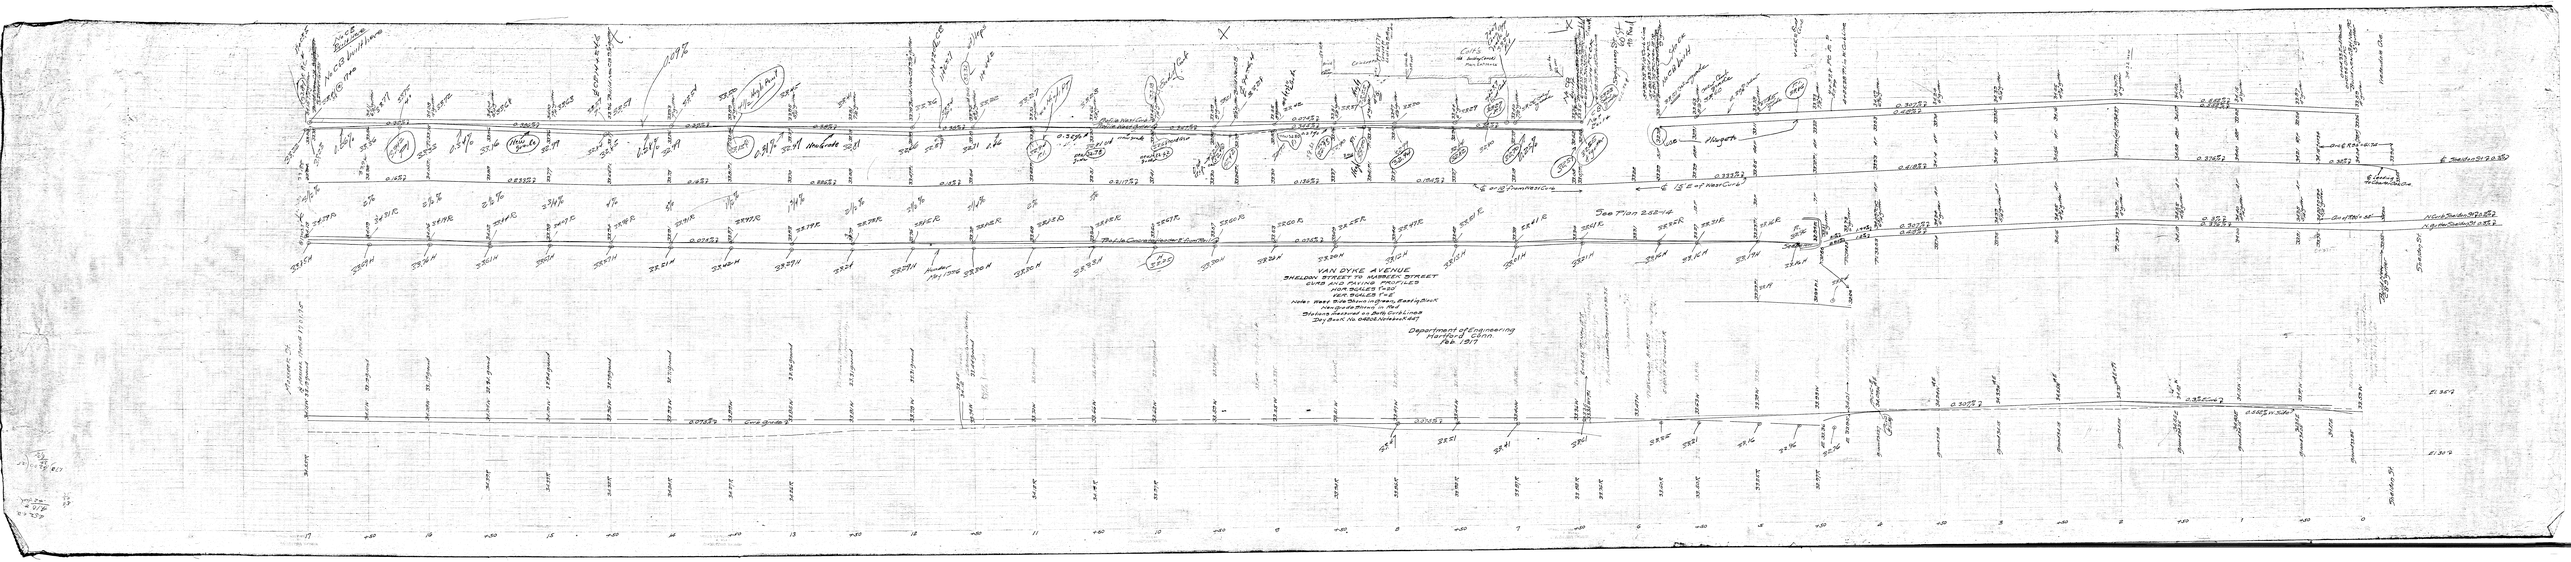
VAN DYKE AVENUE
SHELDON STREET TO HARBECK STREET
CURB AND RAILING PROFILES
HOR. SCALE 1"=50'
VER. SCALE 1"=5'
Note: West Side Shown in Green, East Side
Header Block is Red
Stations Referred to Both Curb Lines
Datum No. 6 Based on Hartford Datum
Department of Engineering
Hartford Conn.
Feb. 1917
See Plan 22214
Hydrants
Sewer
Curb Grade
Rail Grade
Sidewalk Grade
Sidewalk Grade