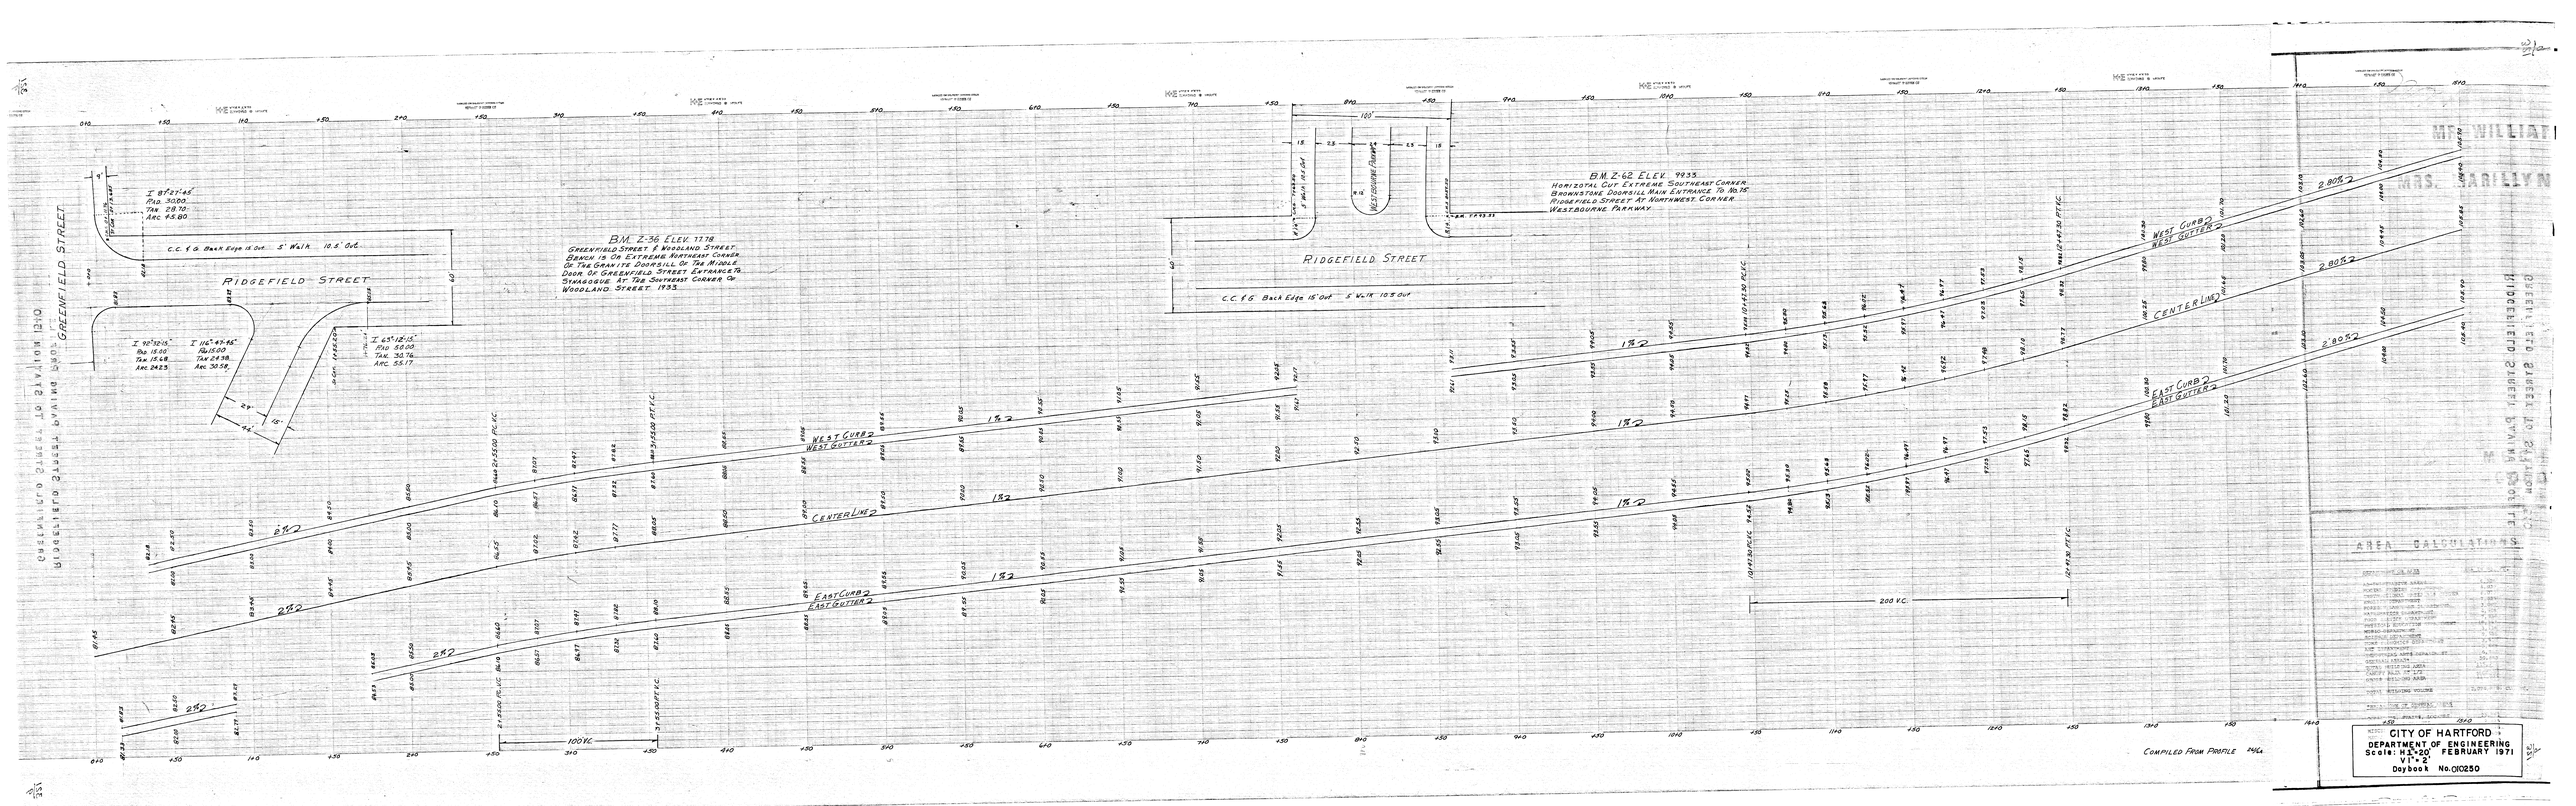
GREENFIELD STREET
RIDGEFIELD STREET
I 87°27'45"
Rad. 30.00
Tan. 28.72
Arc. 45.80
C.C. & G. Back Edge 15 Out 5' Walk 10.5' Out
I 90°32'15"
Rad. 15.00
Tan. 15.68
Arc. 24.23
I 116°47'45"
Rad. 15.00
Tan. 24.98
Arc. 30.58
I 43°12'15"
Rad. 50.00
Tan. 39.76
Arc. 55.17
B.M. Z-36 ELEV. 177.8
GREENFIELD STREET & WOODLAND STREET.
BENCH IS ON EXTREME NORTHEAST CORNER
OF THE GRANITE DOORSILL OF THE MIDDLE
DOOR OF GREENFIELD STREET ENTRANCE TO
STRAGGOUE AT THE SOUTHEAST CORNER OF
WOODLAND STREET. 1933
B.M. Z-62 ELEV. 99.33
HORIZOTAL CUT EXTREME SOUTHEAST CORNER
BROWNSTONE DOORSILL MAIN ENTRANCE TO 90.15'.
RIDGEFIELD STREET AT NORTHWEST CORNER
WESTBOURNE PARKWAY.
WESTBOURNE PARKWAY
C.C. & G. Back Edge 15' Out 5' Walk 10.5' Out
WEST CURB
WEST GUTTER
CENTERLINE
EAST CURB
EAST GUTTER
2%
1%
100' VC.
200' V.C.
COMPILED FROM PROFILE
CITY OF HARTFORD
DEPARTMENT OF ENGINEERING
Scale: H.1"=20' FEBRUARY 1971
V.1"=2'
Daybook No. 010250