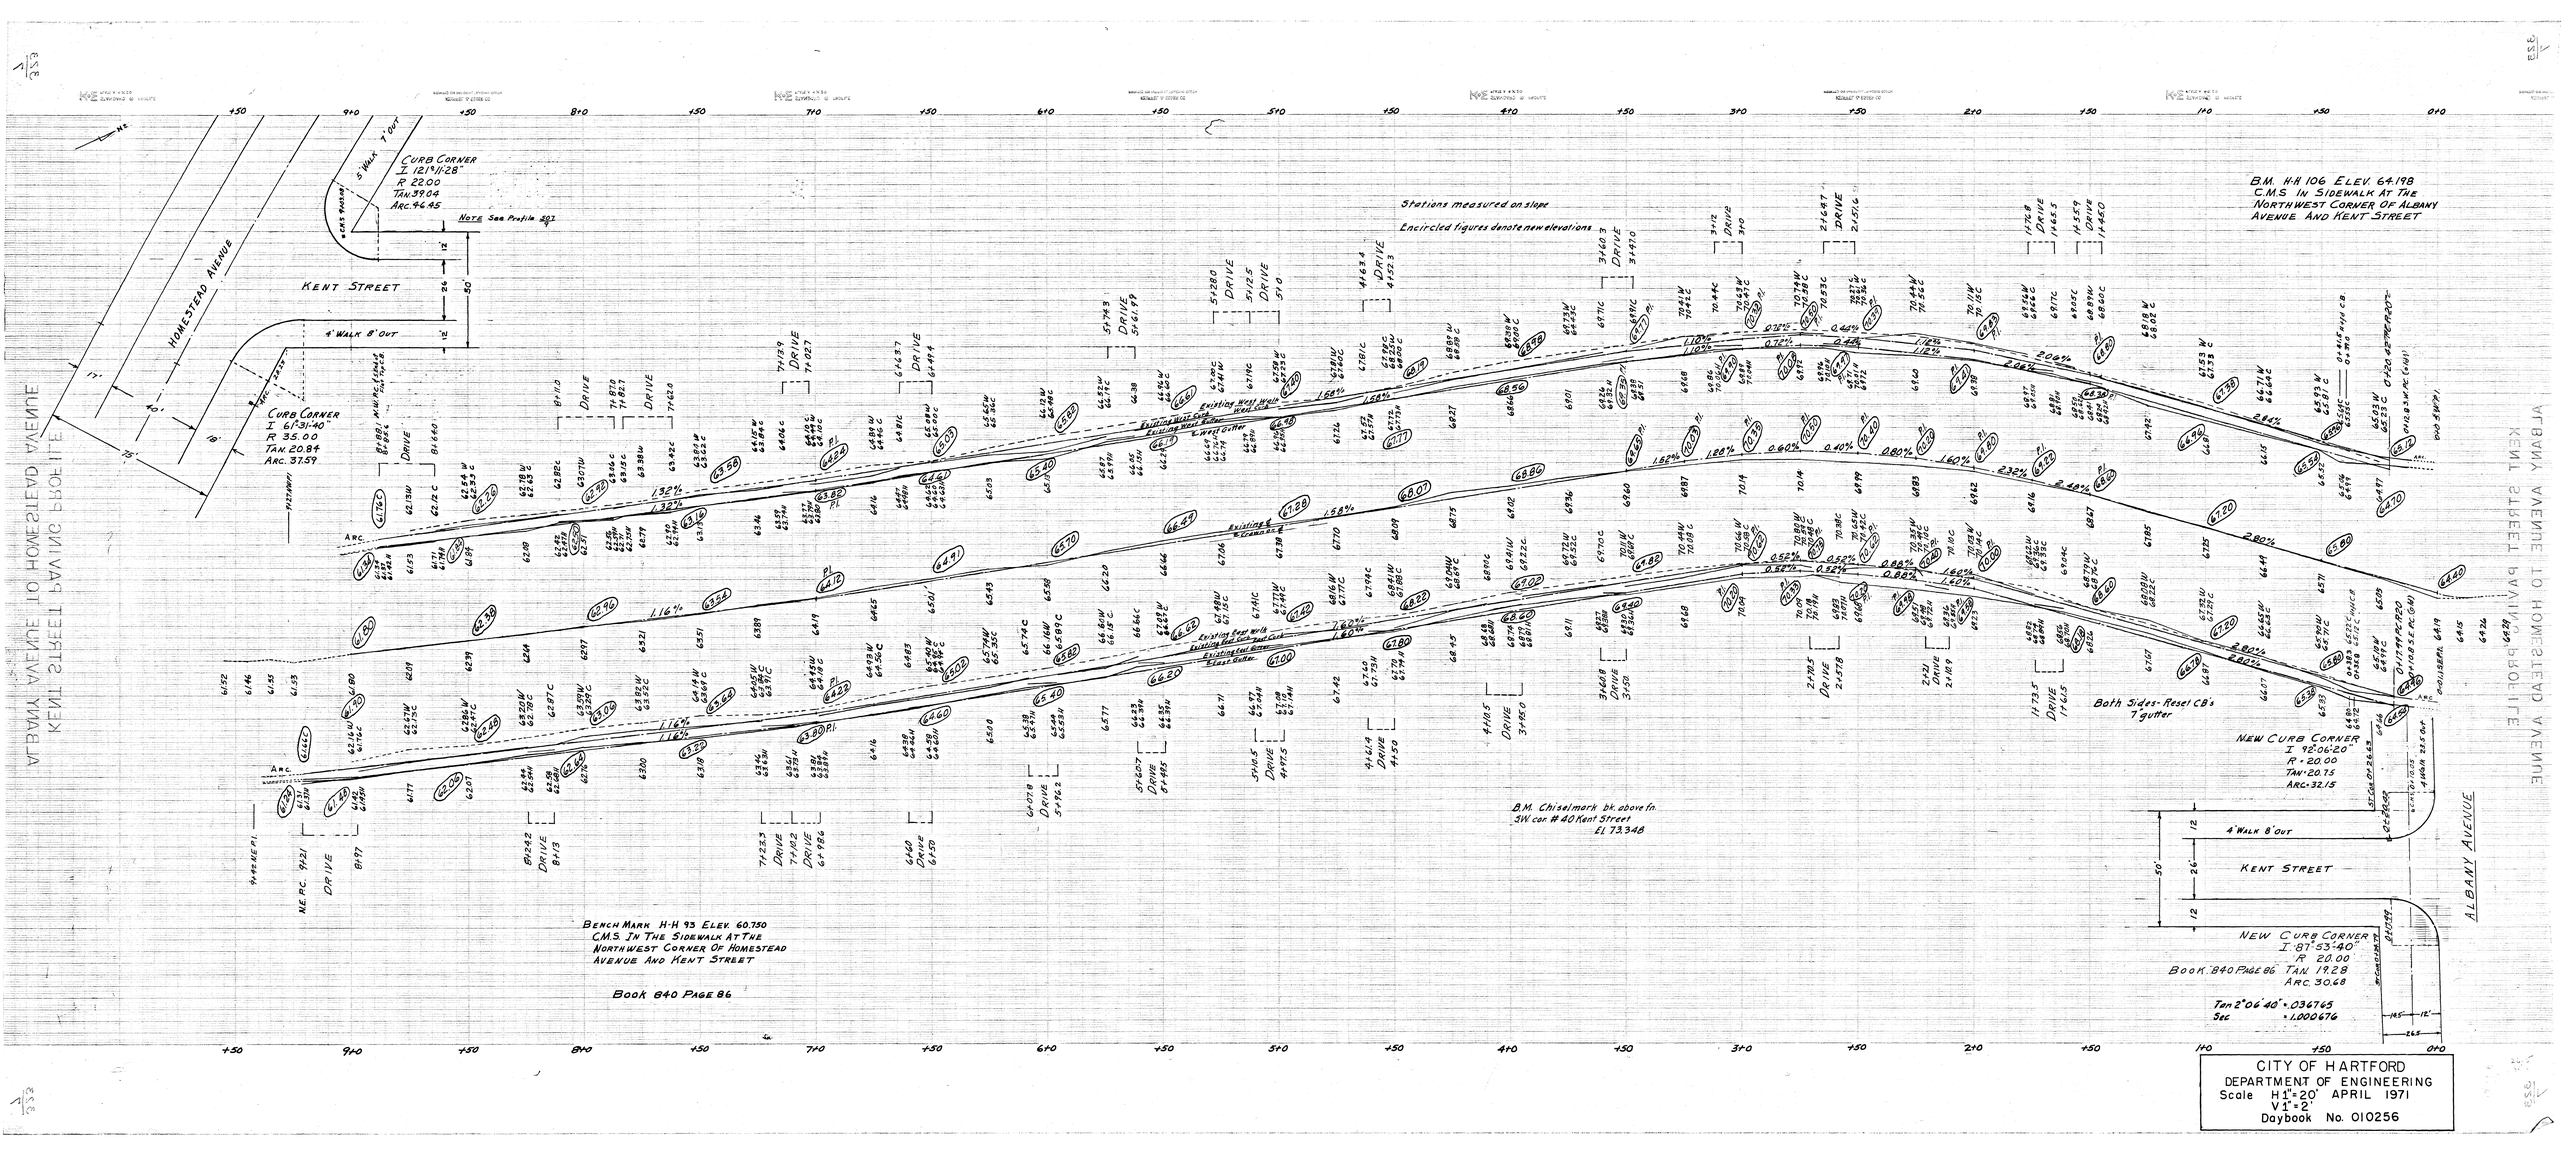
ALBANY AVENUE TO HOMESTEAD AVENUE
KENT STREET TO HOMESTEAD AVENUE
HOMESTEAD AVENUE
KENT STREET
ALBANY AVENUE
CURB CORNER
I 121°11'28"
R 22.00
TAN 39.04
ARC 46.45
Note See Profile 507
CURB CORNER
I 61°31'40"
R 35.00
TAN 20.84
ARC 37.59
4' WALK 8' OUT
5' WALK 7' OUT
Stations measured on slope
Encircled figures denote new elevations
B.M. H-H 106 ELEV. 64.198
C.M.S. IN SIDEWALK AT THE
NORTHWEST CORNER OF ALBANY
AVENUE AND KENT STREET
Both Sides - Reset CB's
7' gutter
NEW CURB CORNER
I 92°06'20"
R = 20.00
TAN = 20.75
ARC = 32.15
B.M. Chiselmark bk. above fn.
SW cor. #40 Kent Street
EL 73.348
NEW CURB CORNER
I 87°53'40"
R 20.00
BOOK 840 PAGE 86 TAN 19.28
ARC 30.68
Tan 2°06'40" = .036765
Sec = 1.000676
BENCH MARK H-H 93 ELEV. 60.750
C.M.S. IN THE SIDEWALK AT THE
NORTHWEST CORNER OF HOMESTEAD
AVENUE AND KENT STREET
BOOK 840 PAGE 86
CITY OF HARTFORD
DEPARTMENT OF ENGINEERING
Scale H 1" = 20' APRIL 1971
V 1" = 2'
Daybook No. 010256