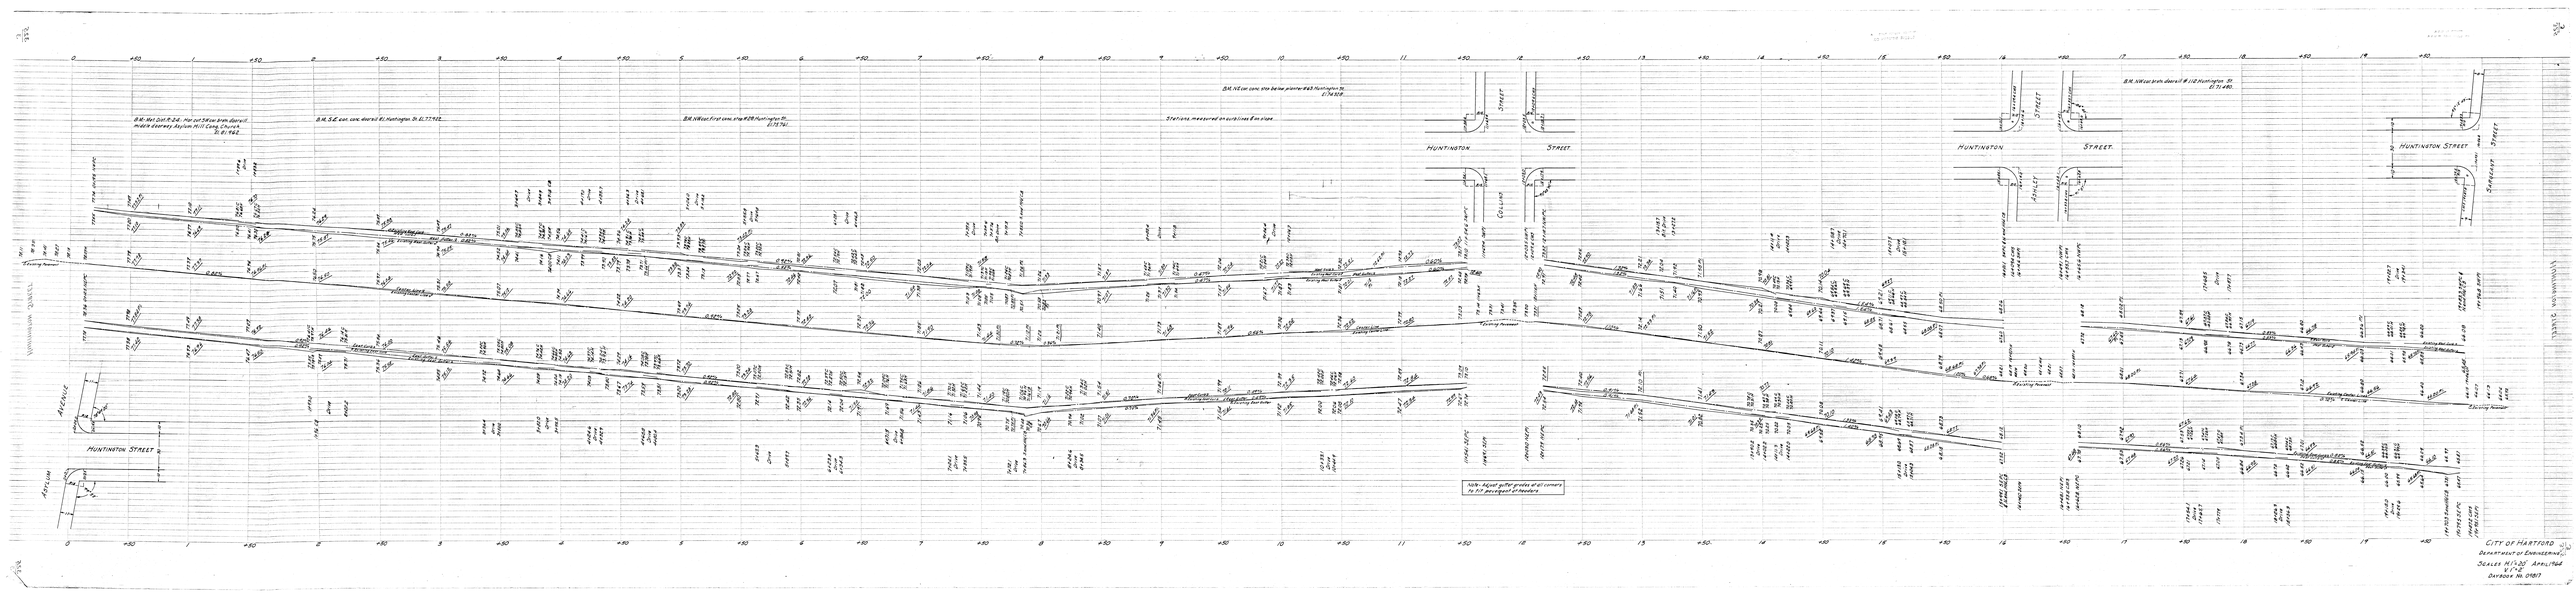
B.M.-Hat Dist. R.R.-Hat set S.Bar brch. Elev.=
in Mark Kearney Asylum Hill Cong. Church.
El. 81.962.
B.M. S.E. corn. conc. door sill #1 Huntington St. El. 77.962.
B.M. W.Base first conc. step #28 Huntington St.
El. 79.741.
B.M. N.E. corn. conc. step below planter #43 Huntington St.
El. 74.808.
B.M. W.Base brch. door sill #112 Huntington St.
El. 71.480.
Stations measured on curb lines 6 m. in slope.
HUNTINGTON STREET
COLLINS STREET
ASYLUM AVENUE
SUMMIT STREET
WASHINGTON STREET
Note: Adjust gutter grades at all corners to fit per request of Members.
CITY OF HARTFORD
DEPARTMENT OF ENGINEERING
SCALES H.1-20 APRIL 1968
V.1-5
DWG. NO. 01817