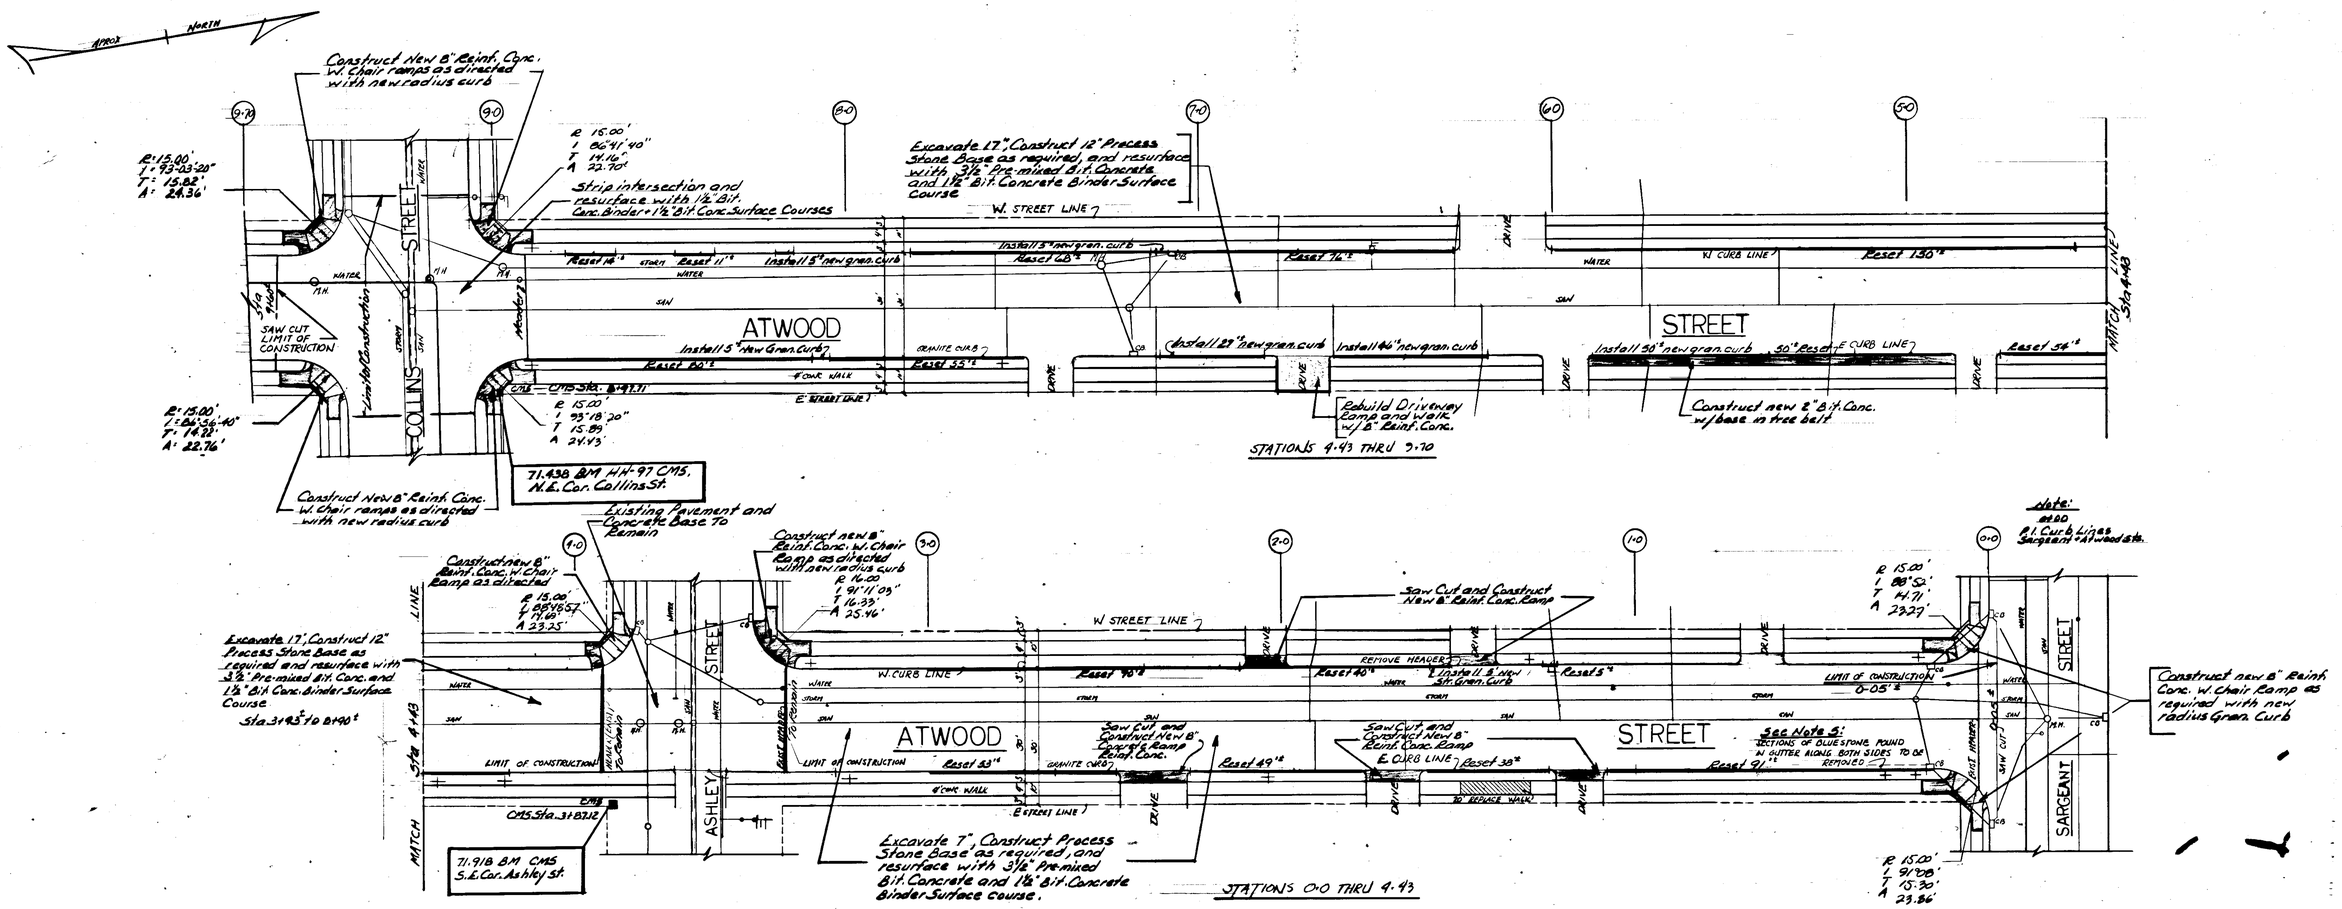

PLAN

Scale: 1" = 20.0'

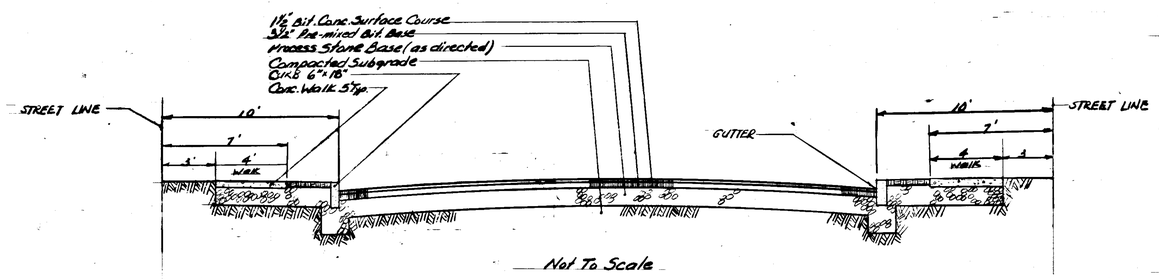

SECTION AT 1+0

Notes:

1. ALL LOCATION OF UTILITIES ARE FOR INFORMATION ONLY AND SHALL BE FIELD VERIFIED.
2. (00) DENOTES STATION
3. RESET 20' — DENOTES CURB TO BE RESET.
4. DENOTES REGULATORY SIGN
5. All sections of Bluestone found in the Gutters on Atwood St. shall be removed when street is excavated and cost shall be included in the excavation Bid Items and shall not be paid as a separate item. This shall include any remains of combination curb and gutter if it so exist.
6. Stations are measured on the west curb line and on the slope.

DETAILS

CITY OF HARTFORD, CONNECTICUT DEPARTMENT OF PUBLIC WORKS BUREAU OF ENGINEERING SERVICES		
RECONSTRUCTION of ATWOOD ST. SARGEANT to COLLINS		
SUBMITTED DIVISION ENGINEER	RECOMMENDED CHIEF OF ENG. SERV.	APPROVED George C. Nelson ASST DIR & CITY ENG.
DRAWN CSJ CHECKED RCM	SCALE NOTED	DAYBOOK NO. 010919 DATE