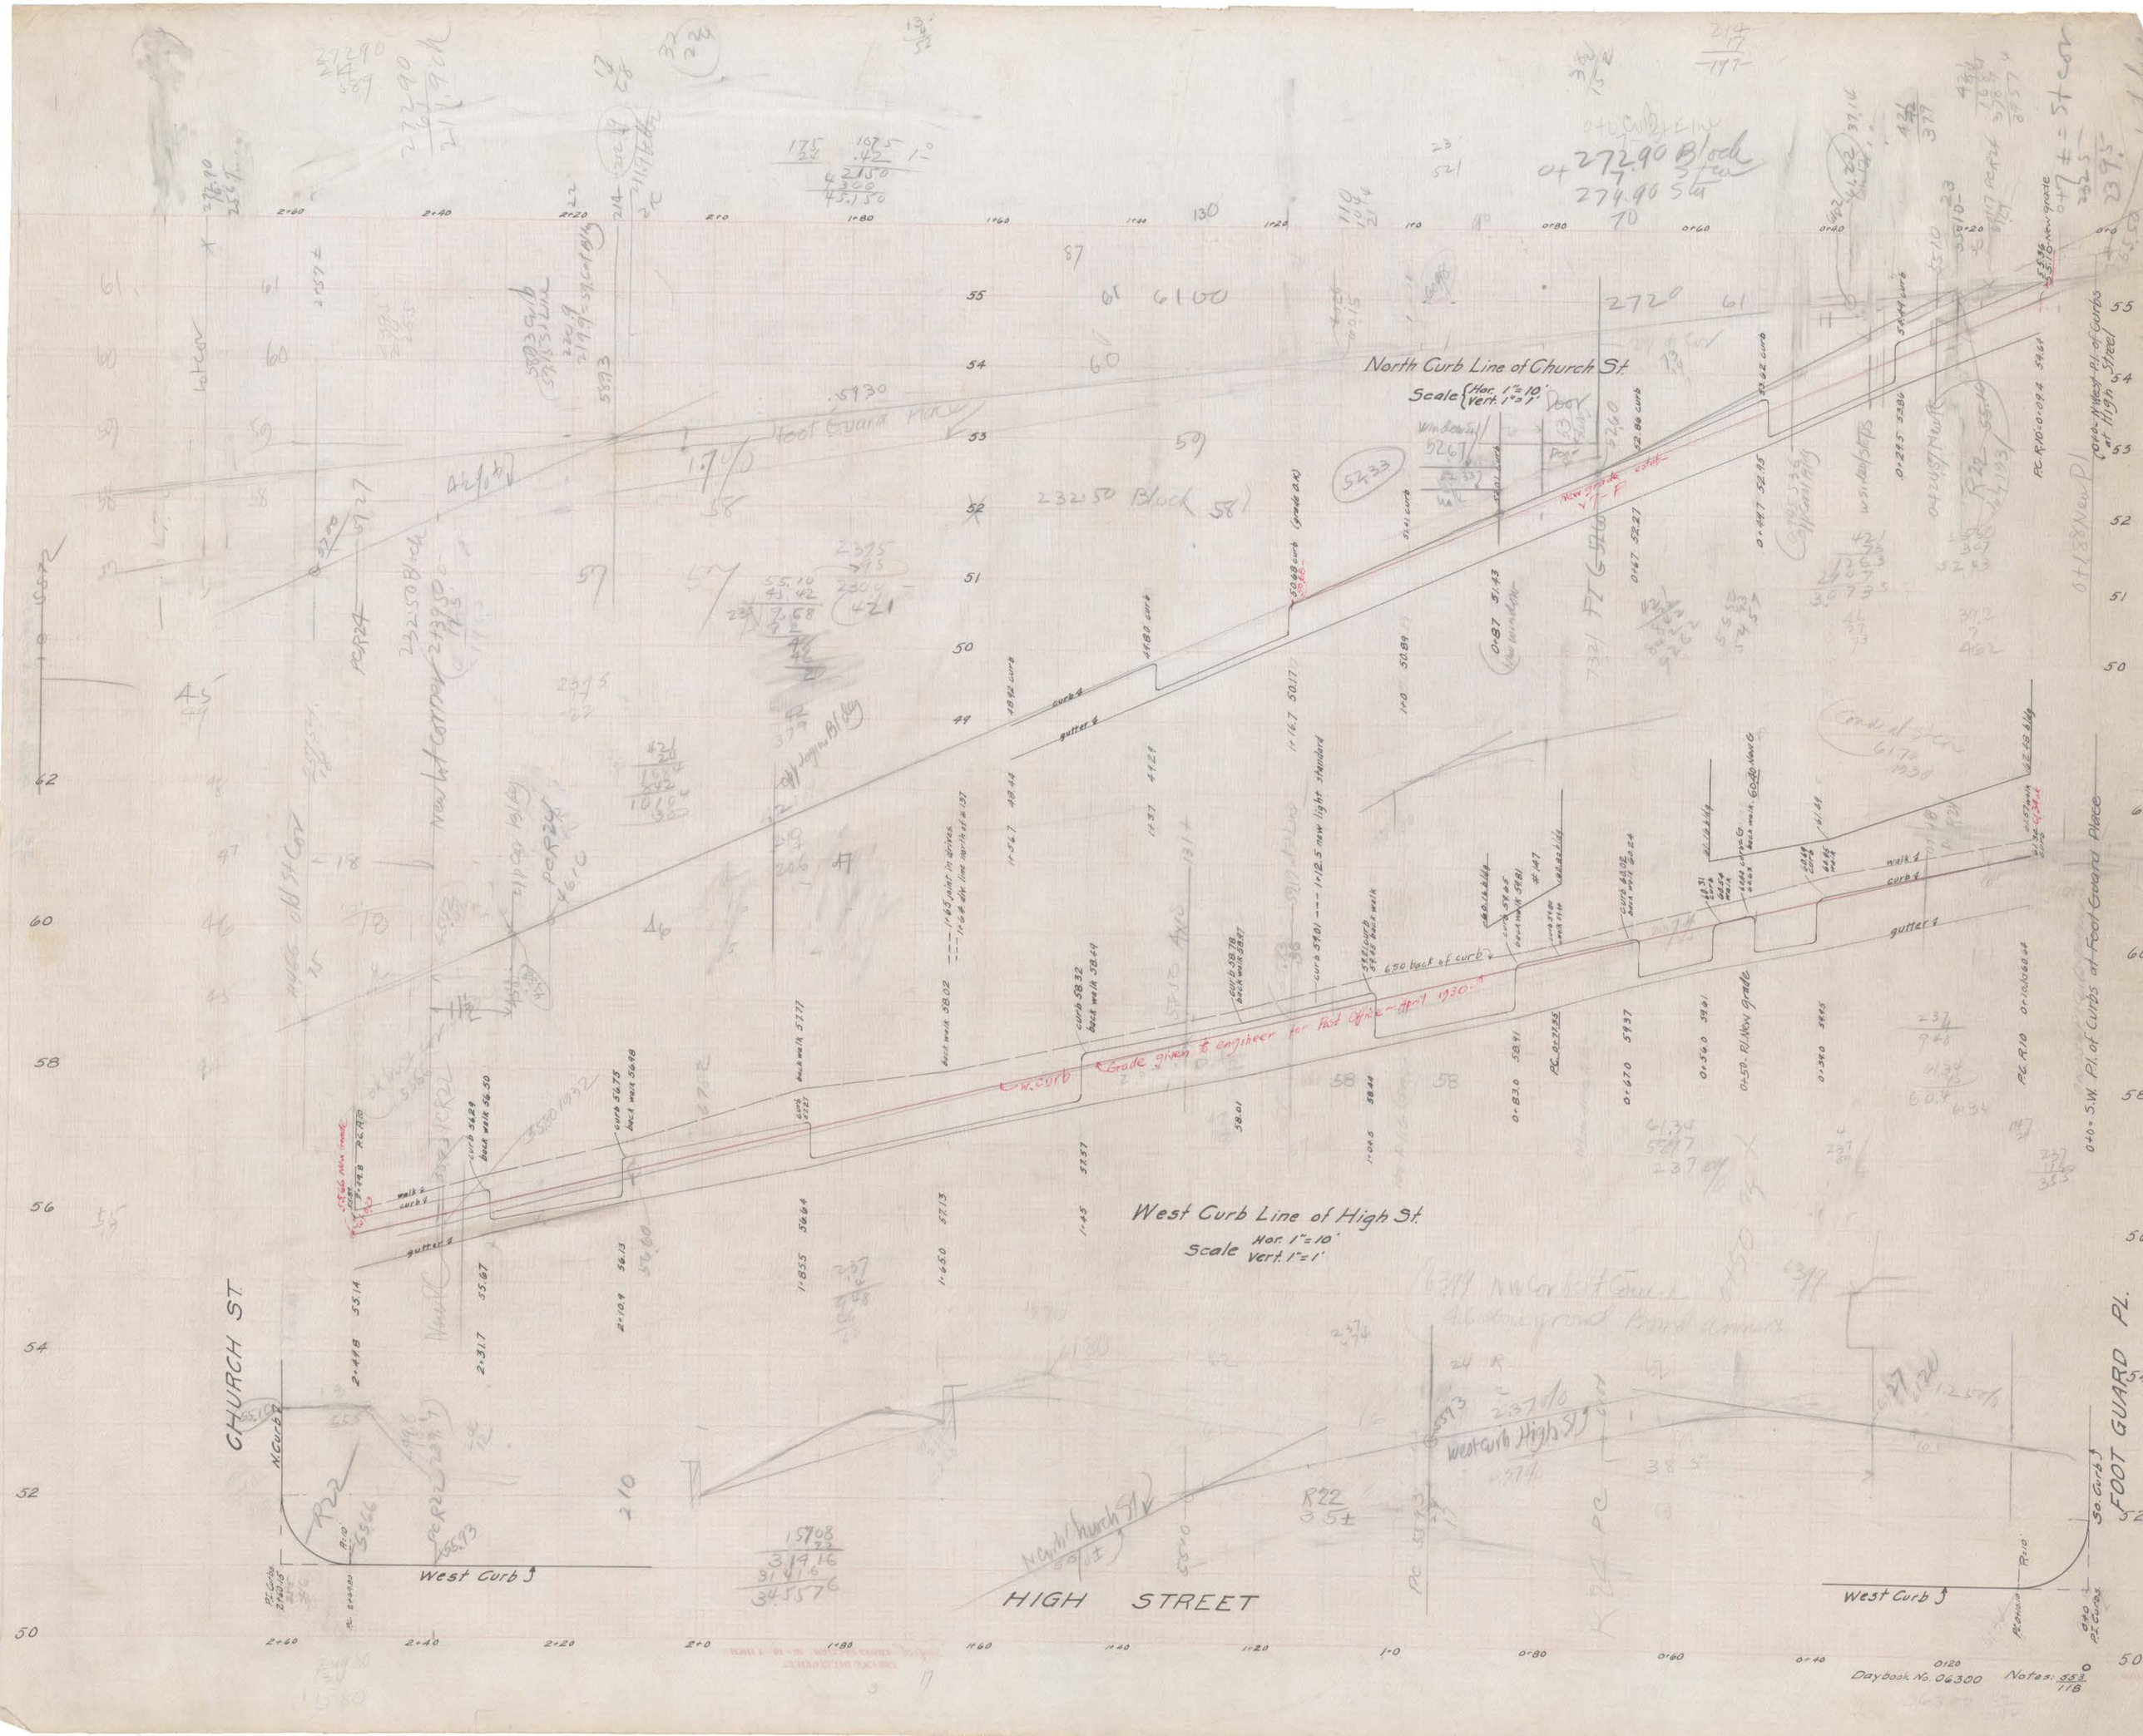
North Curb Line of Church St.
Scale {Hor. 1"=10' Vert. 1"=1'
West Curb Line of High St.
Scale Hor. 1"=10' Vert. 1"=1'
Grade given to engineer for Post Office - April 1930
Foot Guard Place
CHURCH ST.
HIGH STREET
FOOT GUARD PL.
West Curb
Daybook No. 06300